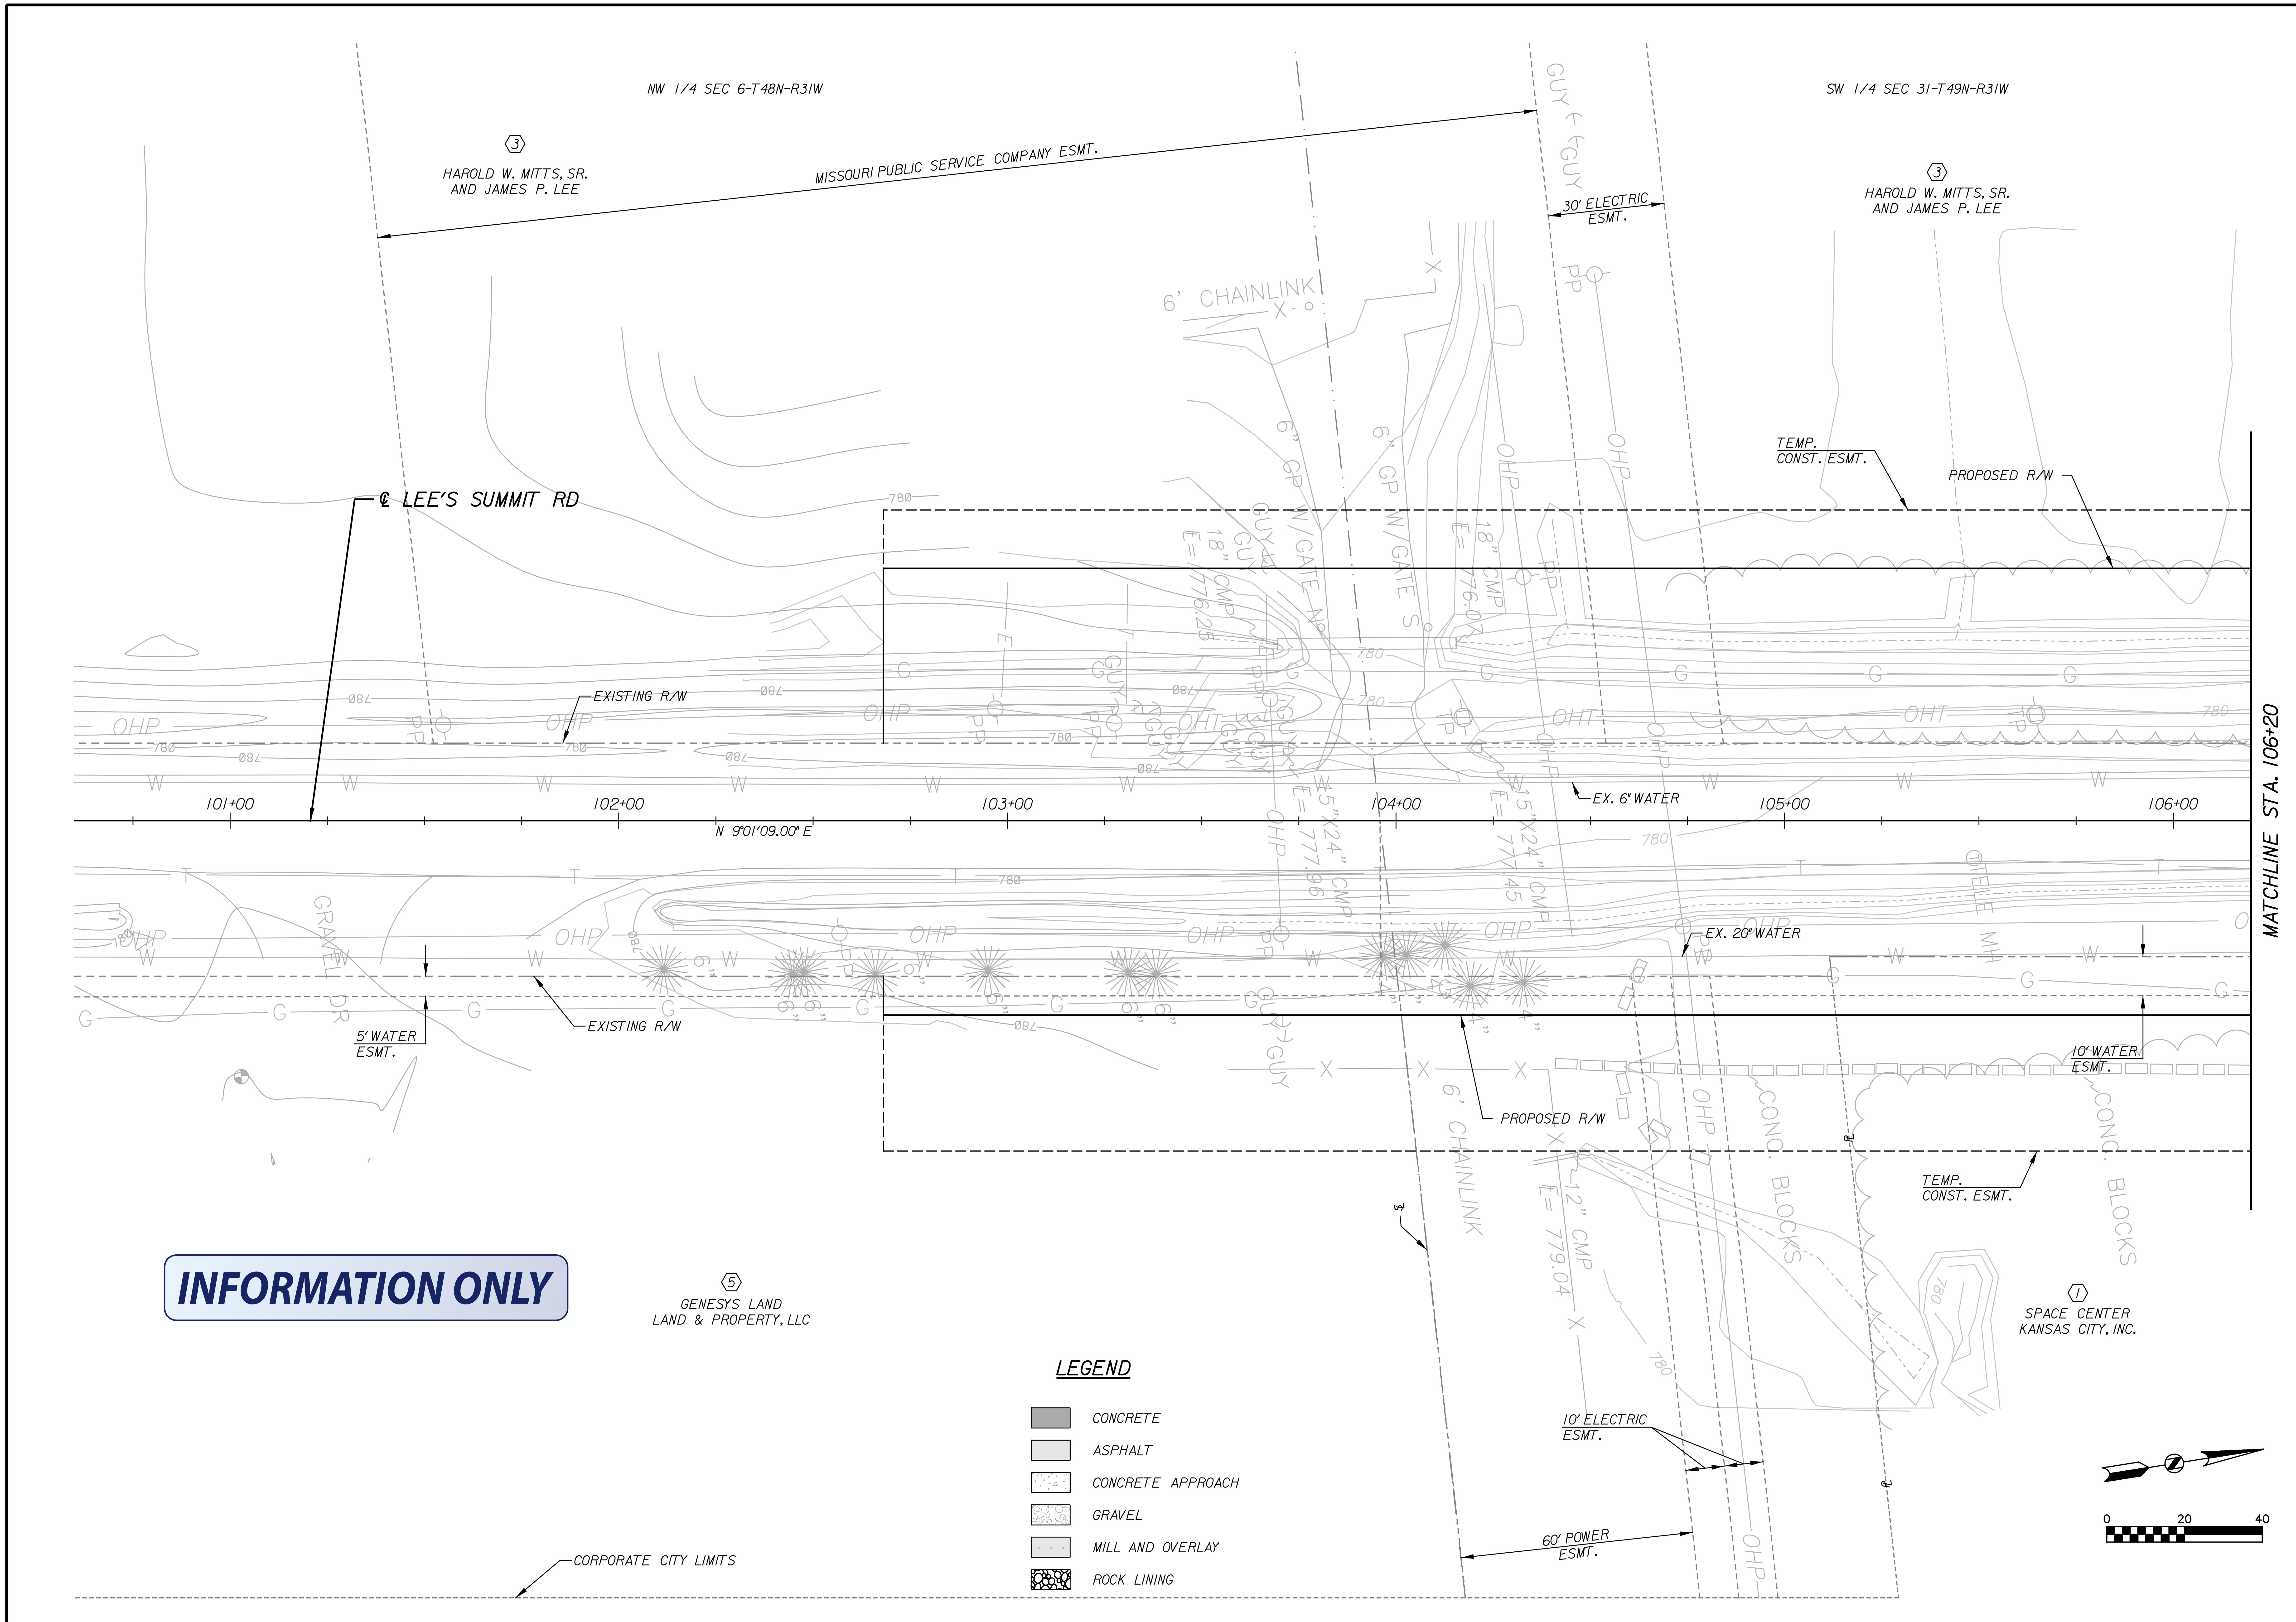

USER NAME rmichael
PEN TABLE \\kcow00\jobs\49917\Municipal\Library\plotpen\full.pen
DESIGN FILE \\kcow00\jobs\49917\Municipal\CD\PlanProf\LSR-plan01.dgn

. IP PROJ. NO. NONE
. DATE 01-APR-2013 14:33
. SCALE 20.000000:1.000000

REVISIONS:

MARK	DATE	DESCRIPTION

THIS MEDIA SHOULD NOT BE CONSIDERED A CERTIFIED DOCUMENT.

PRELIMINARY NOT FOR CONSTRUCTION

PREPARED BY: HNTB

LEES SUMMIT ROAD
FEDERAL AID PROJECT NO. STP-3301 (454)

LEE'S SUMMIT RD PLAN
STA. 100+60 TO STA. 106+20

PROJ. NO: 49917
DATE: MAR. 2013
DESIGNED BY: LBM
DRAWN BY: RAM
CHECKED BY: LBM

SHEET NO.
24 OF 225

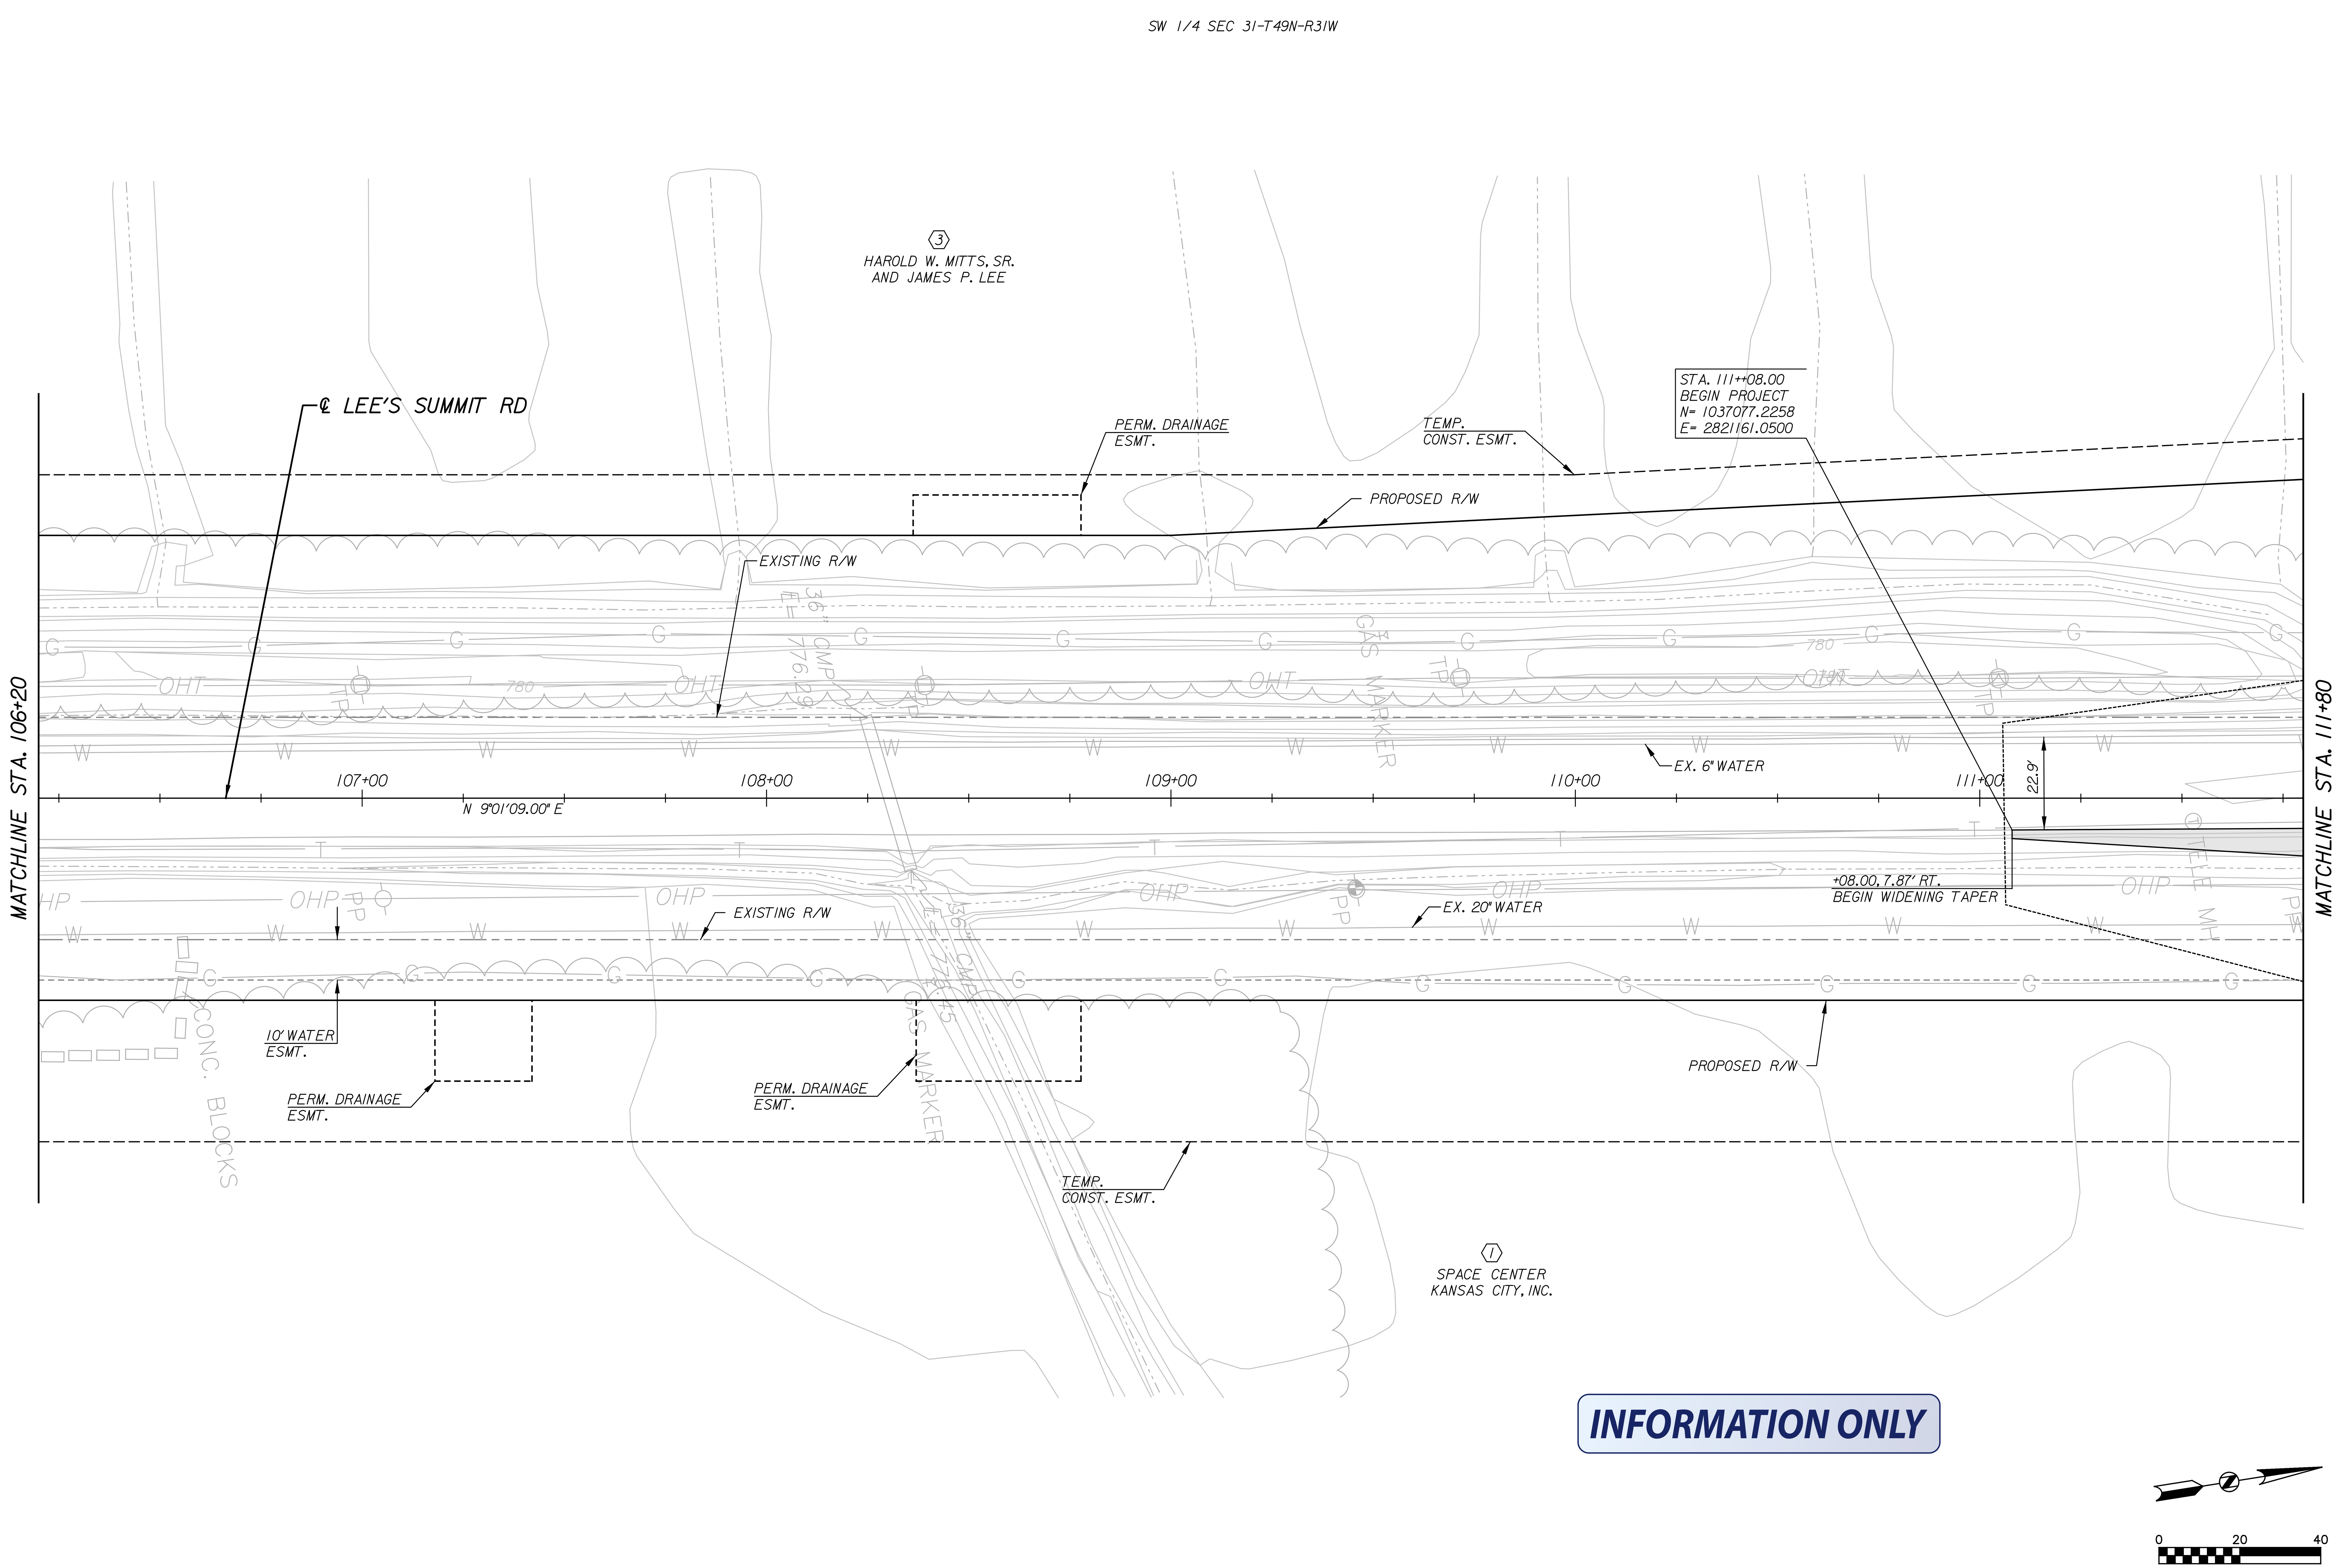

INFORMATION ONLY

USER NAME rmichael
PEN TABLE \\kcow00\jobs\49917\Municipal\Library\plotpen\full.pen
DESIGN FILE \\kcow00\jobs\49917\Municipal\CD\PlanProf\LSR-plan02.dgn

IP PROJ. NO. NONE
DATE 01-APR-2013 14:33
SCALE 20.000000:1.000000

REVISIONS:		
MARK	DATE	DESCRIPTION

THIS MEDIA SHOULD NOT BE CONSIDERED A CERTIFIED DOCUMENT.

PRELIMINARY NOT FOR CONSTRUCTION

PREPARED BY: HNTB

LEES SUMMIT ROAD
FEDERAL AID PROJECT NO. STP-3301 (454)

LEE'S SUMMIT RD PLAN
STA. 106+20 TO STA. 111+80

PROJ. NO: 49917
DATE: MAR. 2013
DESIGNED BY: LBM
DRAWN BY: RAM
CHECKED BY: LBM

SHEET NO.
26 OF 225

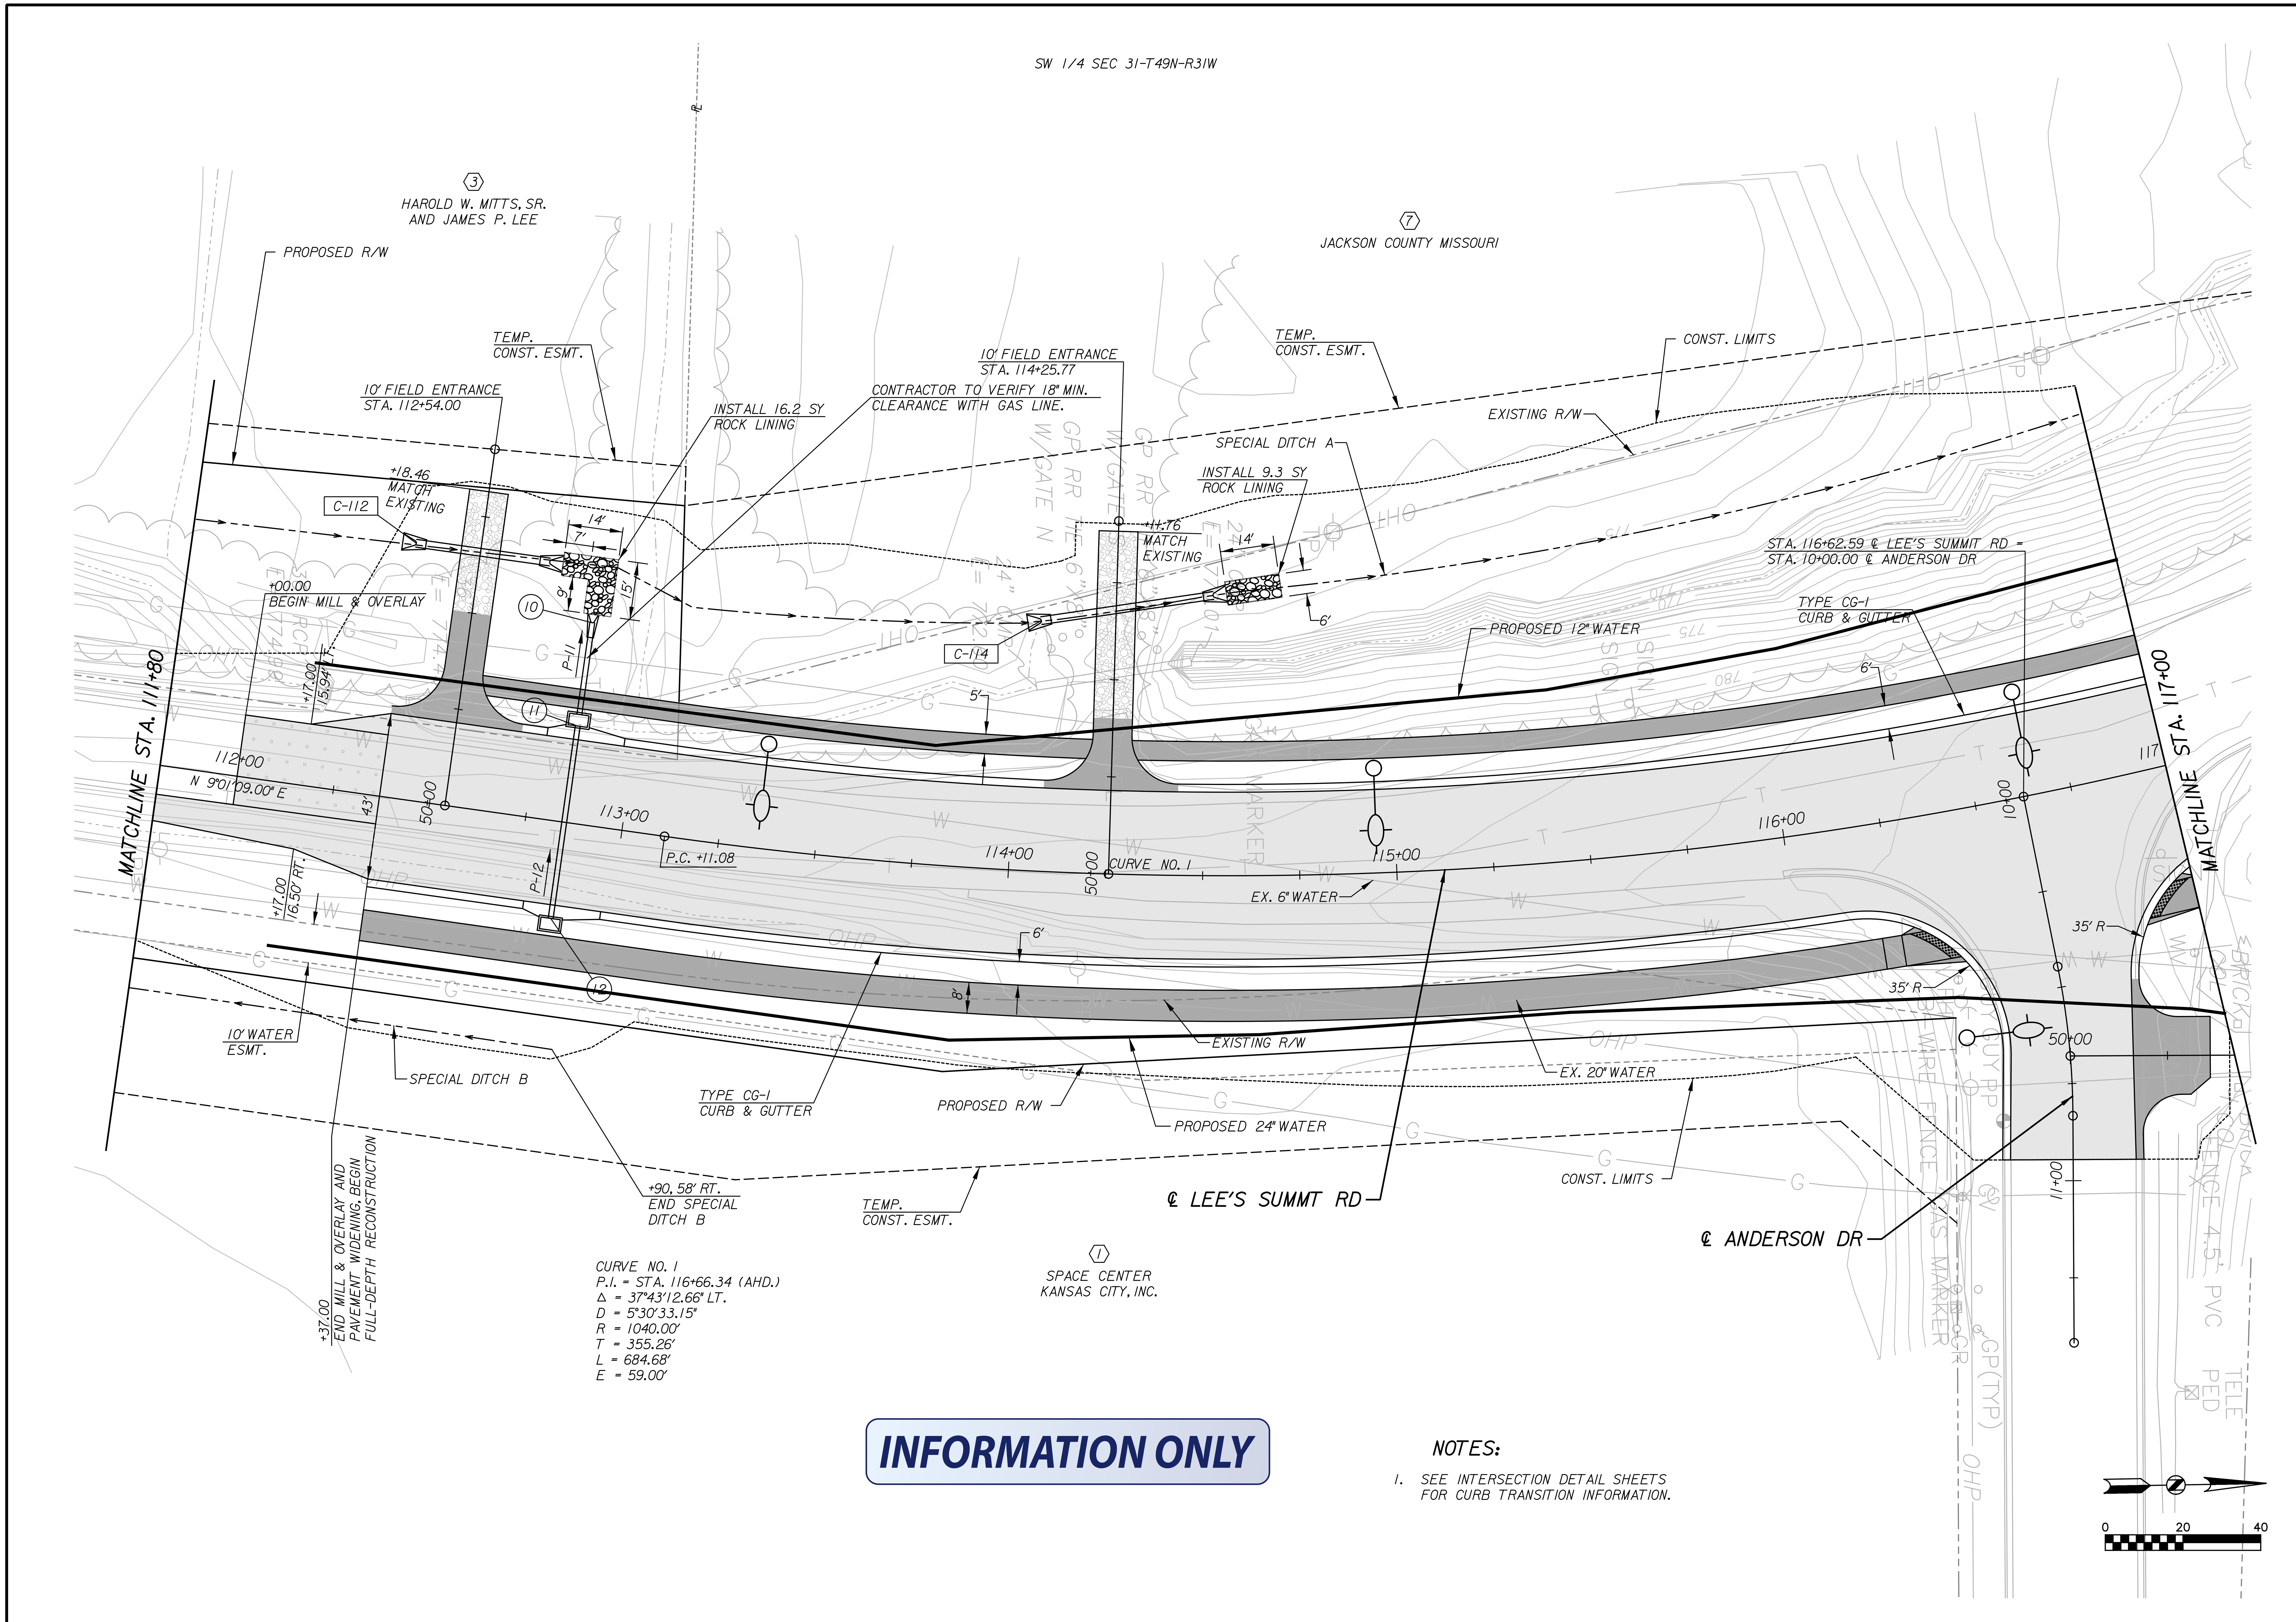

INFORMATION ONLY

NOTES:

1. SEE INTERSECTION DETAIL SHEETS FOR CURB TRANSITION INFORMATION.

REVISIONS:

MARK	DATE	DESCRIPTION

THIS MEDIA SHOULD NOT BE CONSIDERED A CERTIFIED DOCUMENT.

PRELIMINARY NOT FOR CONSTRUCTION

PREPARED BY: HNTB

LEES SUMMIT ROAD
FEDERAL AID PROJECT NO. STP-3301 (454)

LEE'S SUMMIT RD PLAN
STA. 111+80 TO STA. 117+00

PROJ. NO: 49917
DATE: MAR. 2013
DESIGNED BY: LBM
DRAWN BY: RAM
CHECKED BY: LBM

SHEET NO.
28 OF 225

. IP PROJ. NO. NONE
. DATE 01-APR-2013 14:33
. SCALE 20.000000:1.000000

USER NAME rmichael
PEN TABLE \\kcow00\jobs\49917\Municipal\Library\plotpen\full.pen
DESIGN FILE \\kcow00\jobs\49917\Municipal\CD\PlanProf\LSR-plan03.dgn

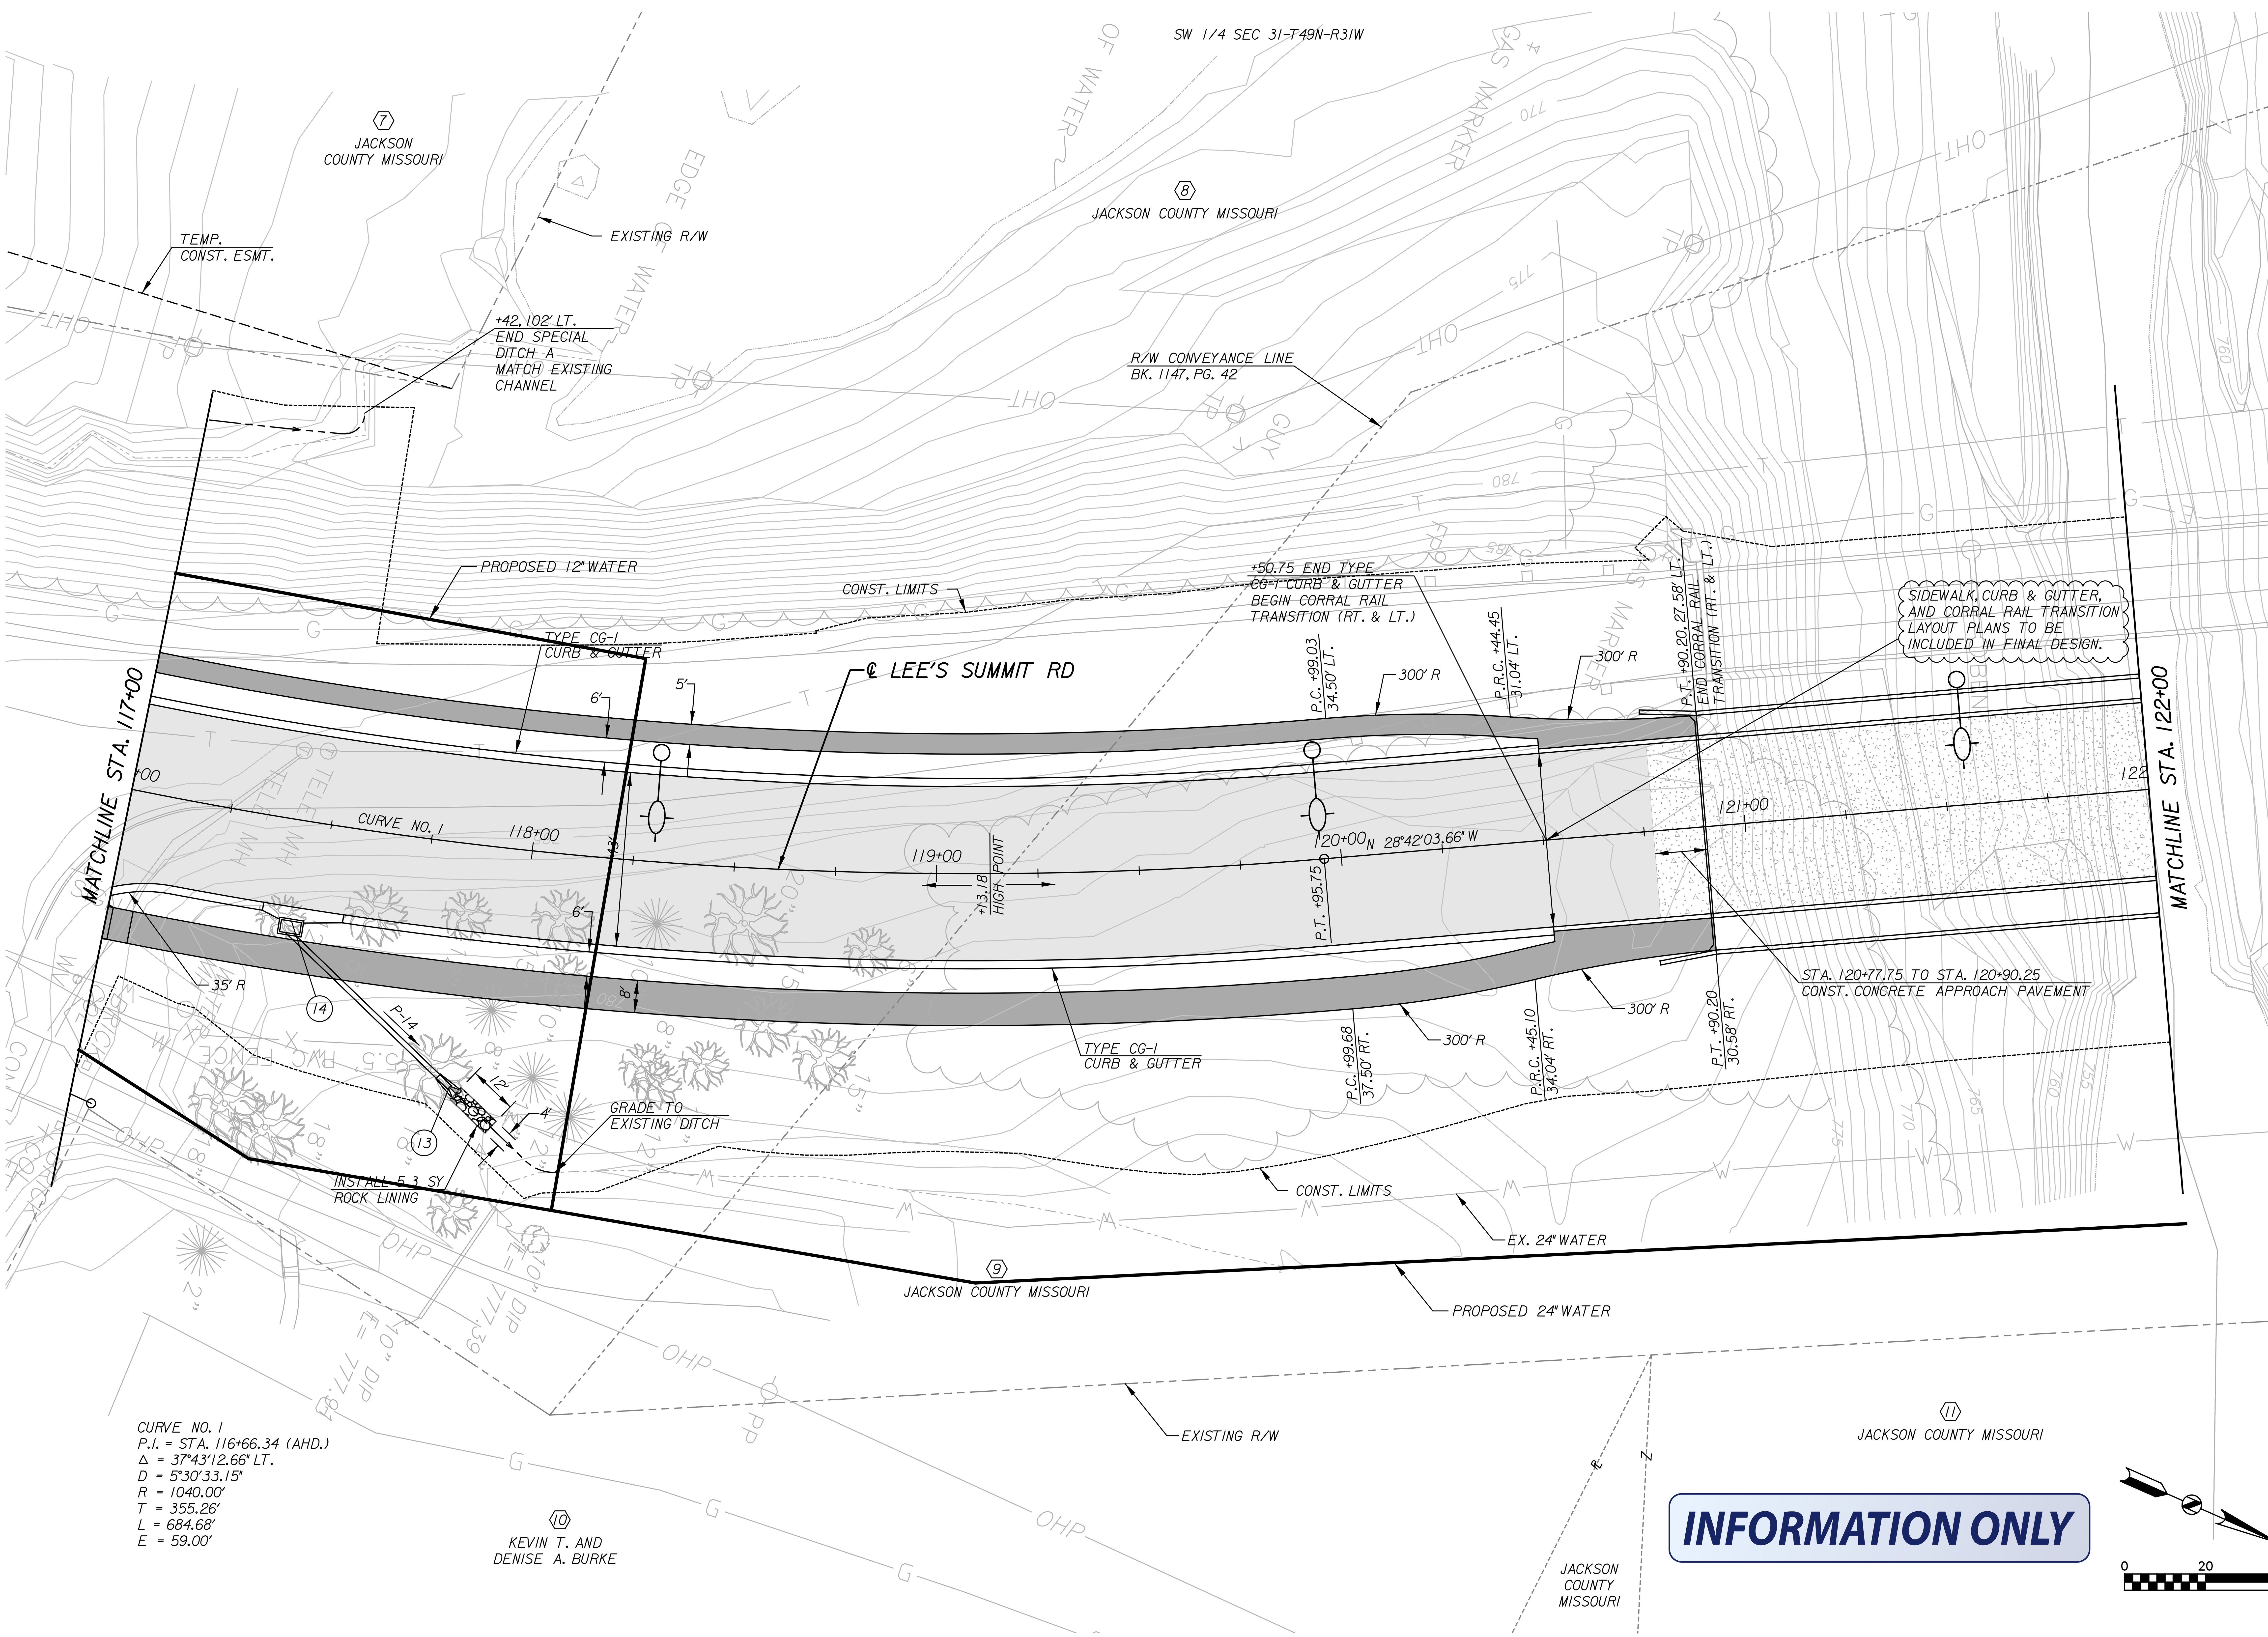

REVISIONS:

MARK	DATE	DESCRIPTION

THIS MEDIA SHOULD NOT BE CONSIDERED A CERTIFIED DOCUMENT.

PRELIMINARY NOT FOR CONSTRUCTION

PREPARED BY: HNTB

LEES SUMMIT ROAD
FEDERAL AID PROJECT NO. STP-3301 (454)

LEE'S SUMMIT RD PLAN
STA. 117+00 TO STA. 122+00

PROJ. NO: 49917
DATE: MAR. 2013
DESIGNED BY: LBM
DRAWN BY: RAM
CHECKED BY: LBM

SHEET NO. 30 OF 225

IP PROJ. NO. NONE
DATE 01-APR-2013 14:33
SCALE 20.000000:1.000000

USER NAME rmichael
PEN TABLE \\kcow00\jobs\49917\Municipal\Library\plotpen\full.pen
DESIGN FILE \\kcow00\jobs\49917\Municipal\CD\PlanProf\LSR-plan04.dgn

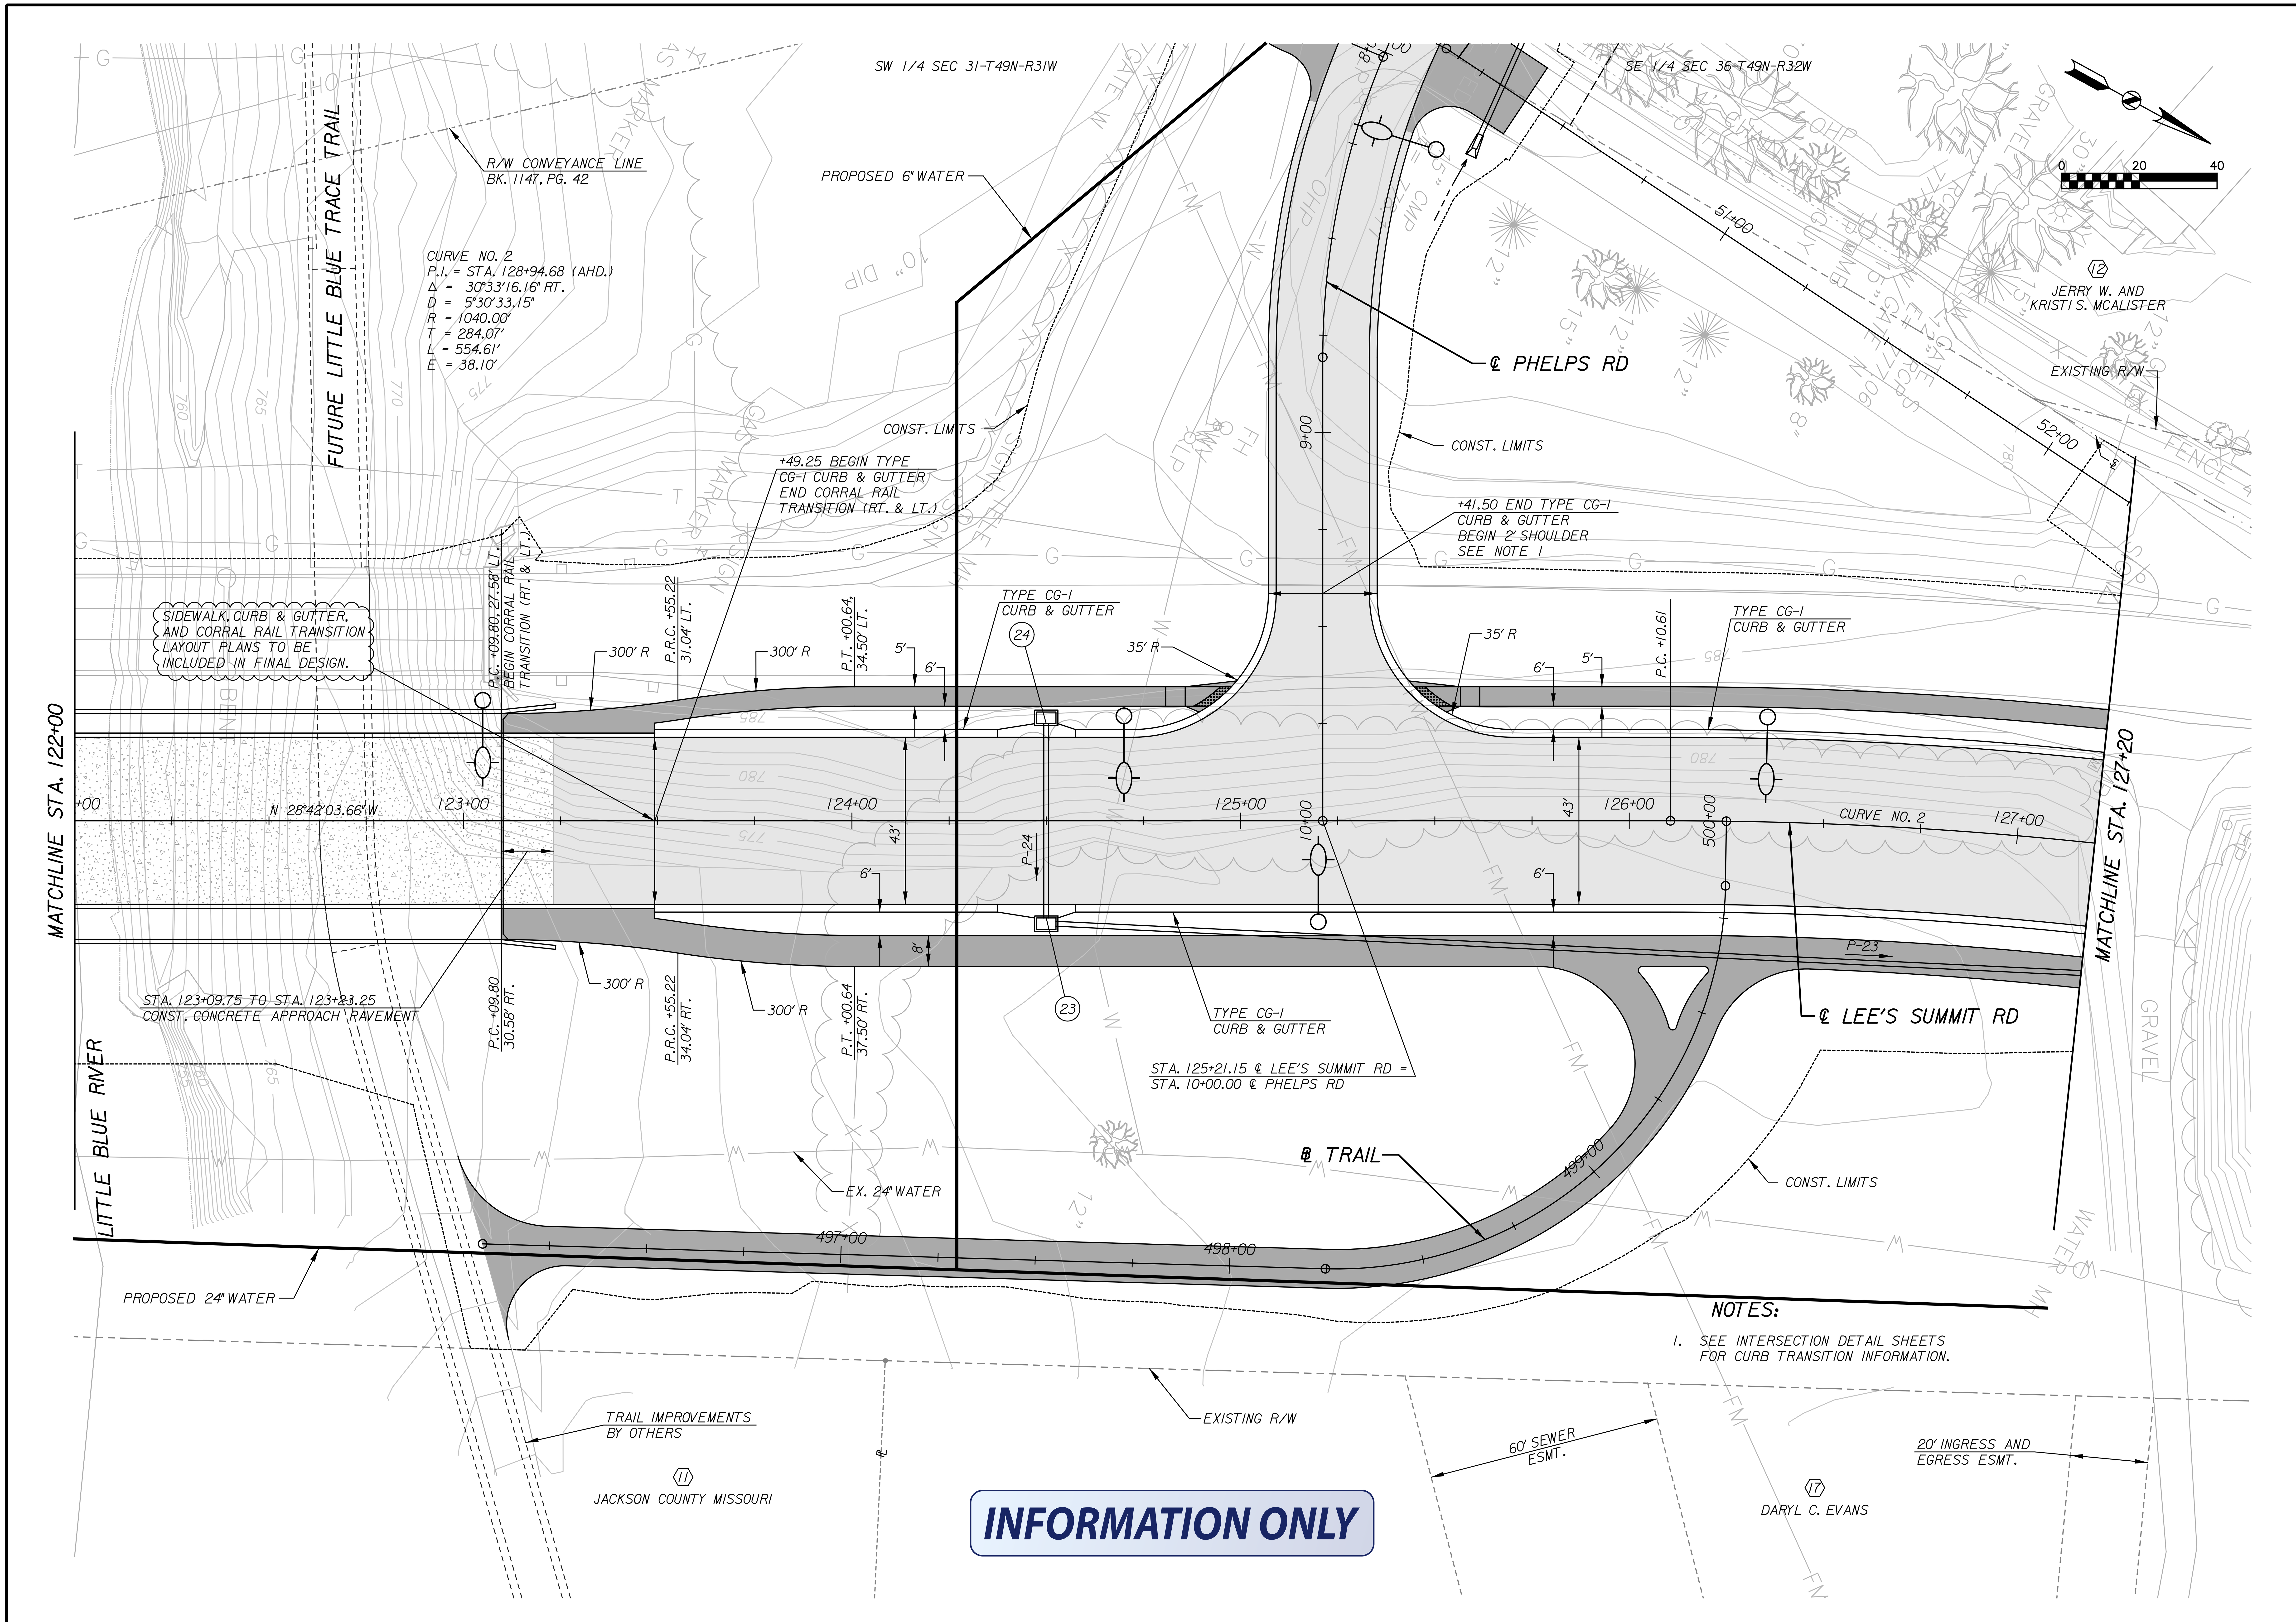

REVISIONS:

MARK	DATE	DESCRIPTION

THIS MEDIA SHOULD NOT BE CONSIDERED A CERTIFIED DOCUMENT.

PRELIMINARY NOT FOR CONSTRUCTION

PREPARED BY: HNTB

LEES SUMMIT ROAD

FEDERAL AID PROJECT NO. STP-3301 (454)

LEE'S SUMMIT RD PLAN STA. 122+00 TO STA. 127+40

PROJ. NO: 49917
DATE: MAR. 2013
DESIGNED BY: LBM
DRAWN BY: RAM
CHECKED BY: LBM

SHEET NO. 32 OF 225

IP PROJ. NO. NONE
DATE 01-APR-2013 14:33
SCALE 20.000000:1.000000

USER NAME rmichael
PEN TABLE \\kcow00\jobs\49917\Municipal\Library\plotpen\full.pen
DESIGN FILE \\kcow00\jobs\49917\Municipal\CD\PlanProf\LSR-plan05.dgn

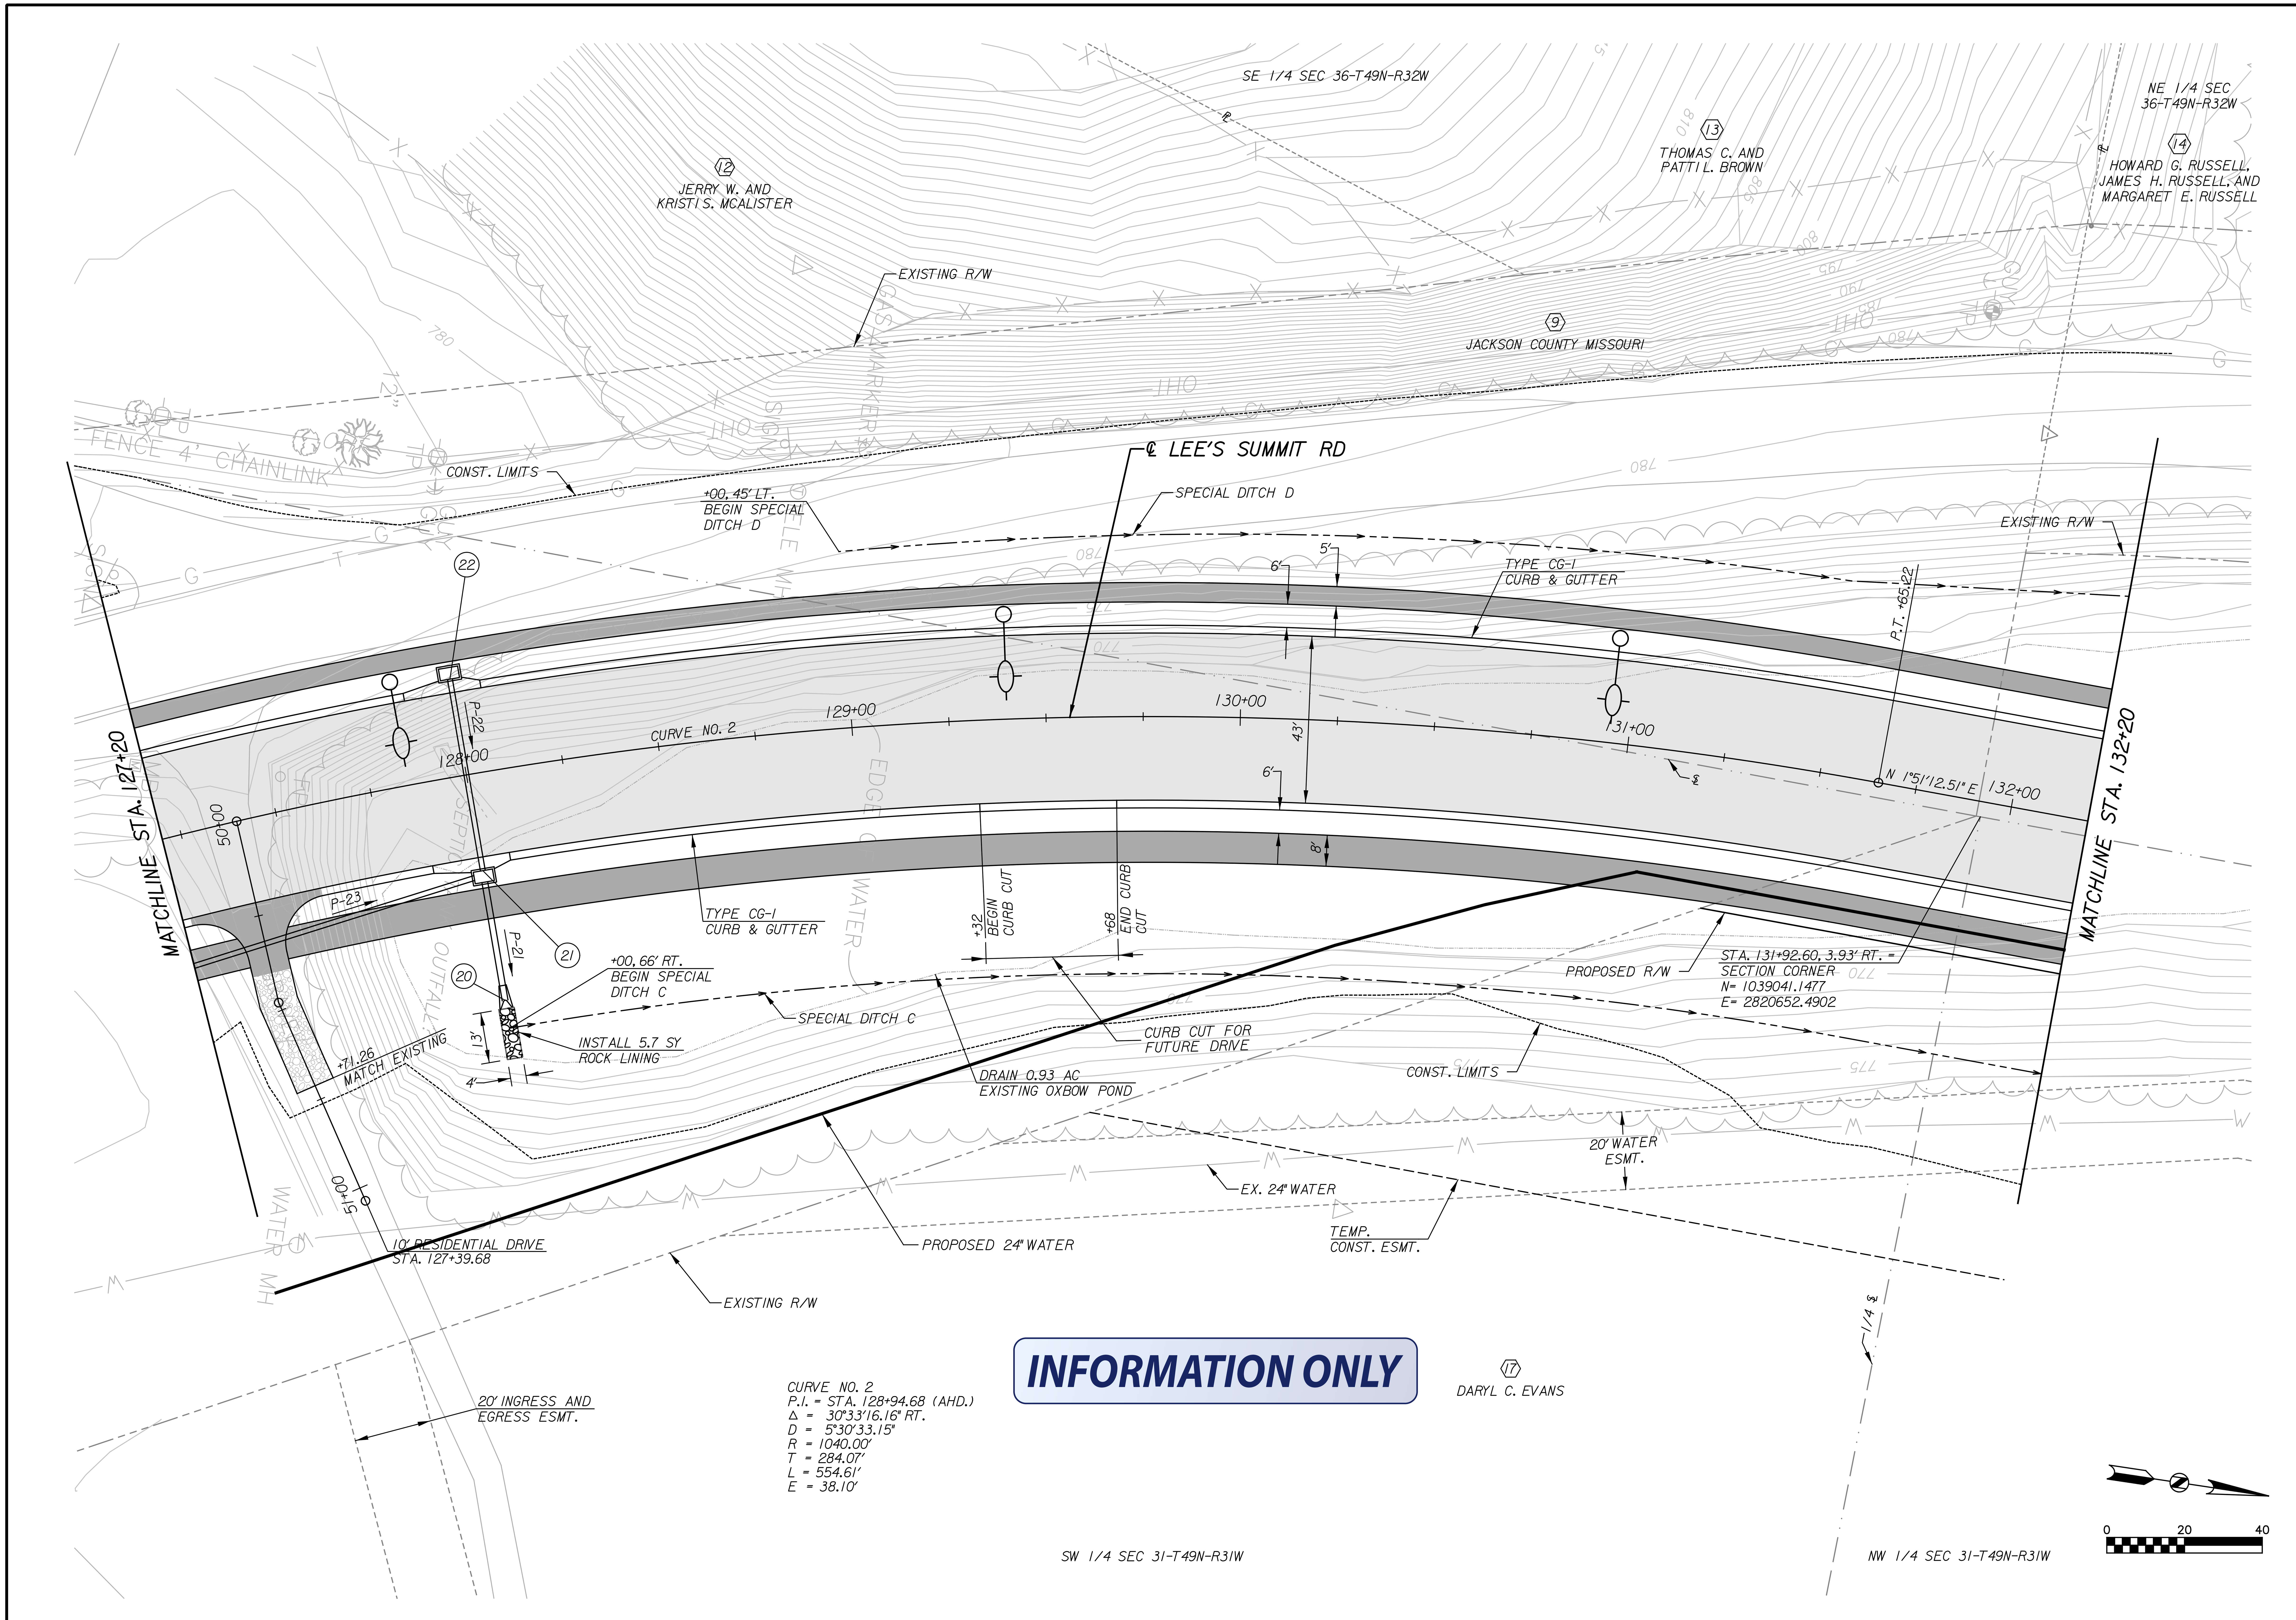

REVISIONS:

MARK	DATE	DESCRIPTION

THIS MEDIA SHOULD NOT BE CONSIDERED A CERTIFIED DOCUMENT.

PRELIMINARY NOT FOR CONSTRUCTION

PREPARED BY: HNTB

LEES SUMMIT ROAD
FEDERAL AID PROJECT NO. STP-3301 (454)

LEE'S SUMMIT RD PLAN
STA. 127+40 TO STA. 132+20

PROJ. NO: 49917
DATE: MAR. 2013
DESIGNED BY: LBM
DRAWN BY: RAM
CHECKED BY: LBM

SHEET NO.
34 OF 225

USER NAME rmichael
PEN TABLE \\kcow00\jobs\49917\Municipal\Library\plotpen\full.pen
DESIGN FILE \\kcow00\jobs\49917\Municipal\CD\PlanProf\LSR-plan06.dgn
. IP PROJ. NO. NONE
. DATE 01-APR-2013 14:33
. SCALE 20.000000:1.000000

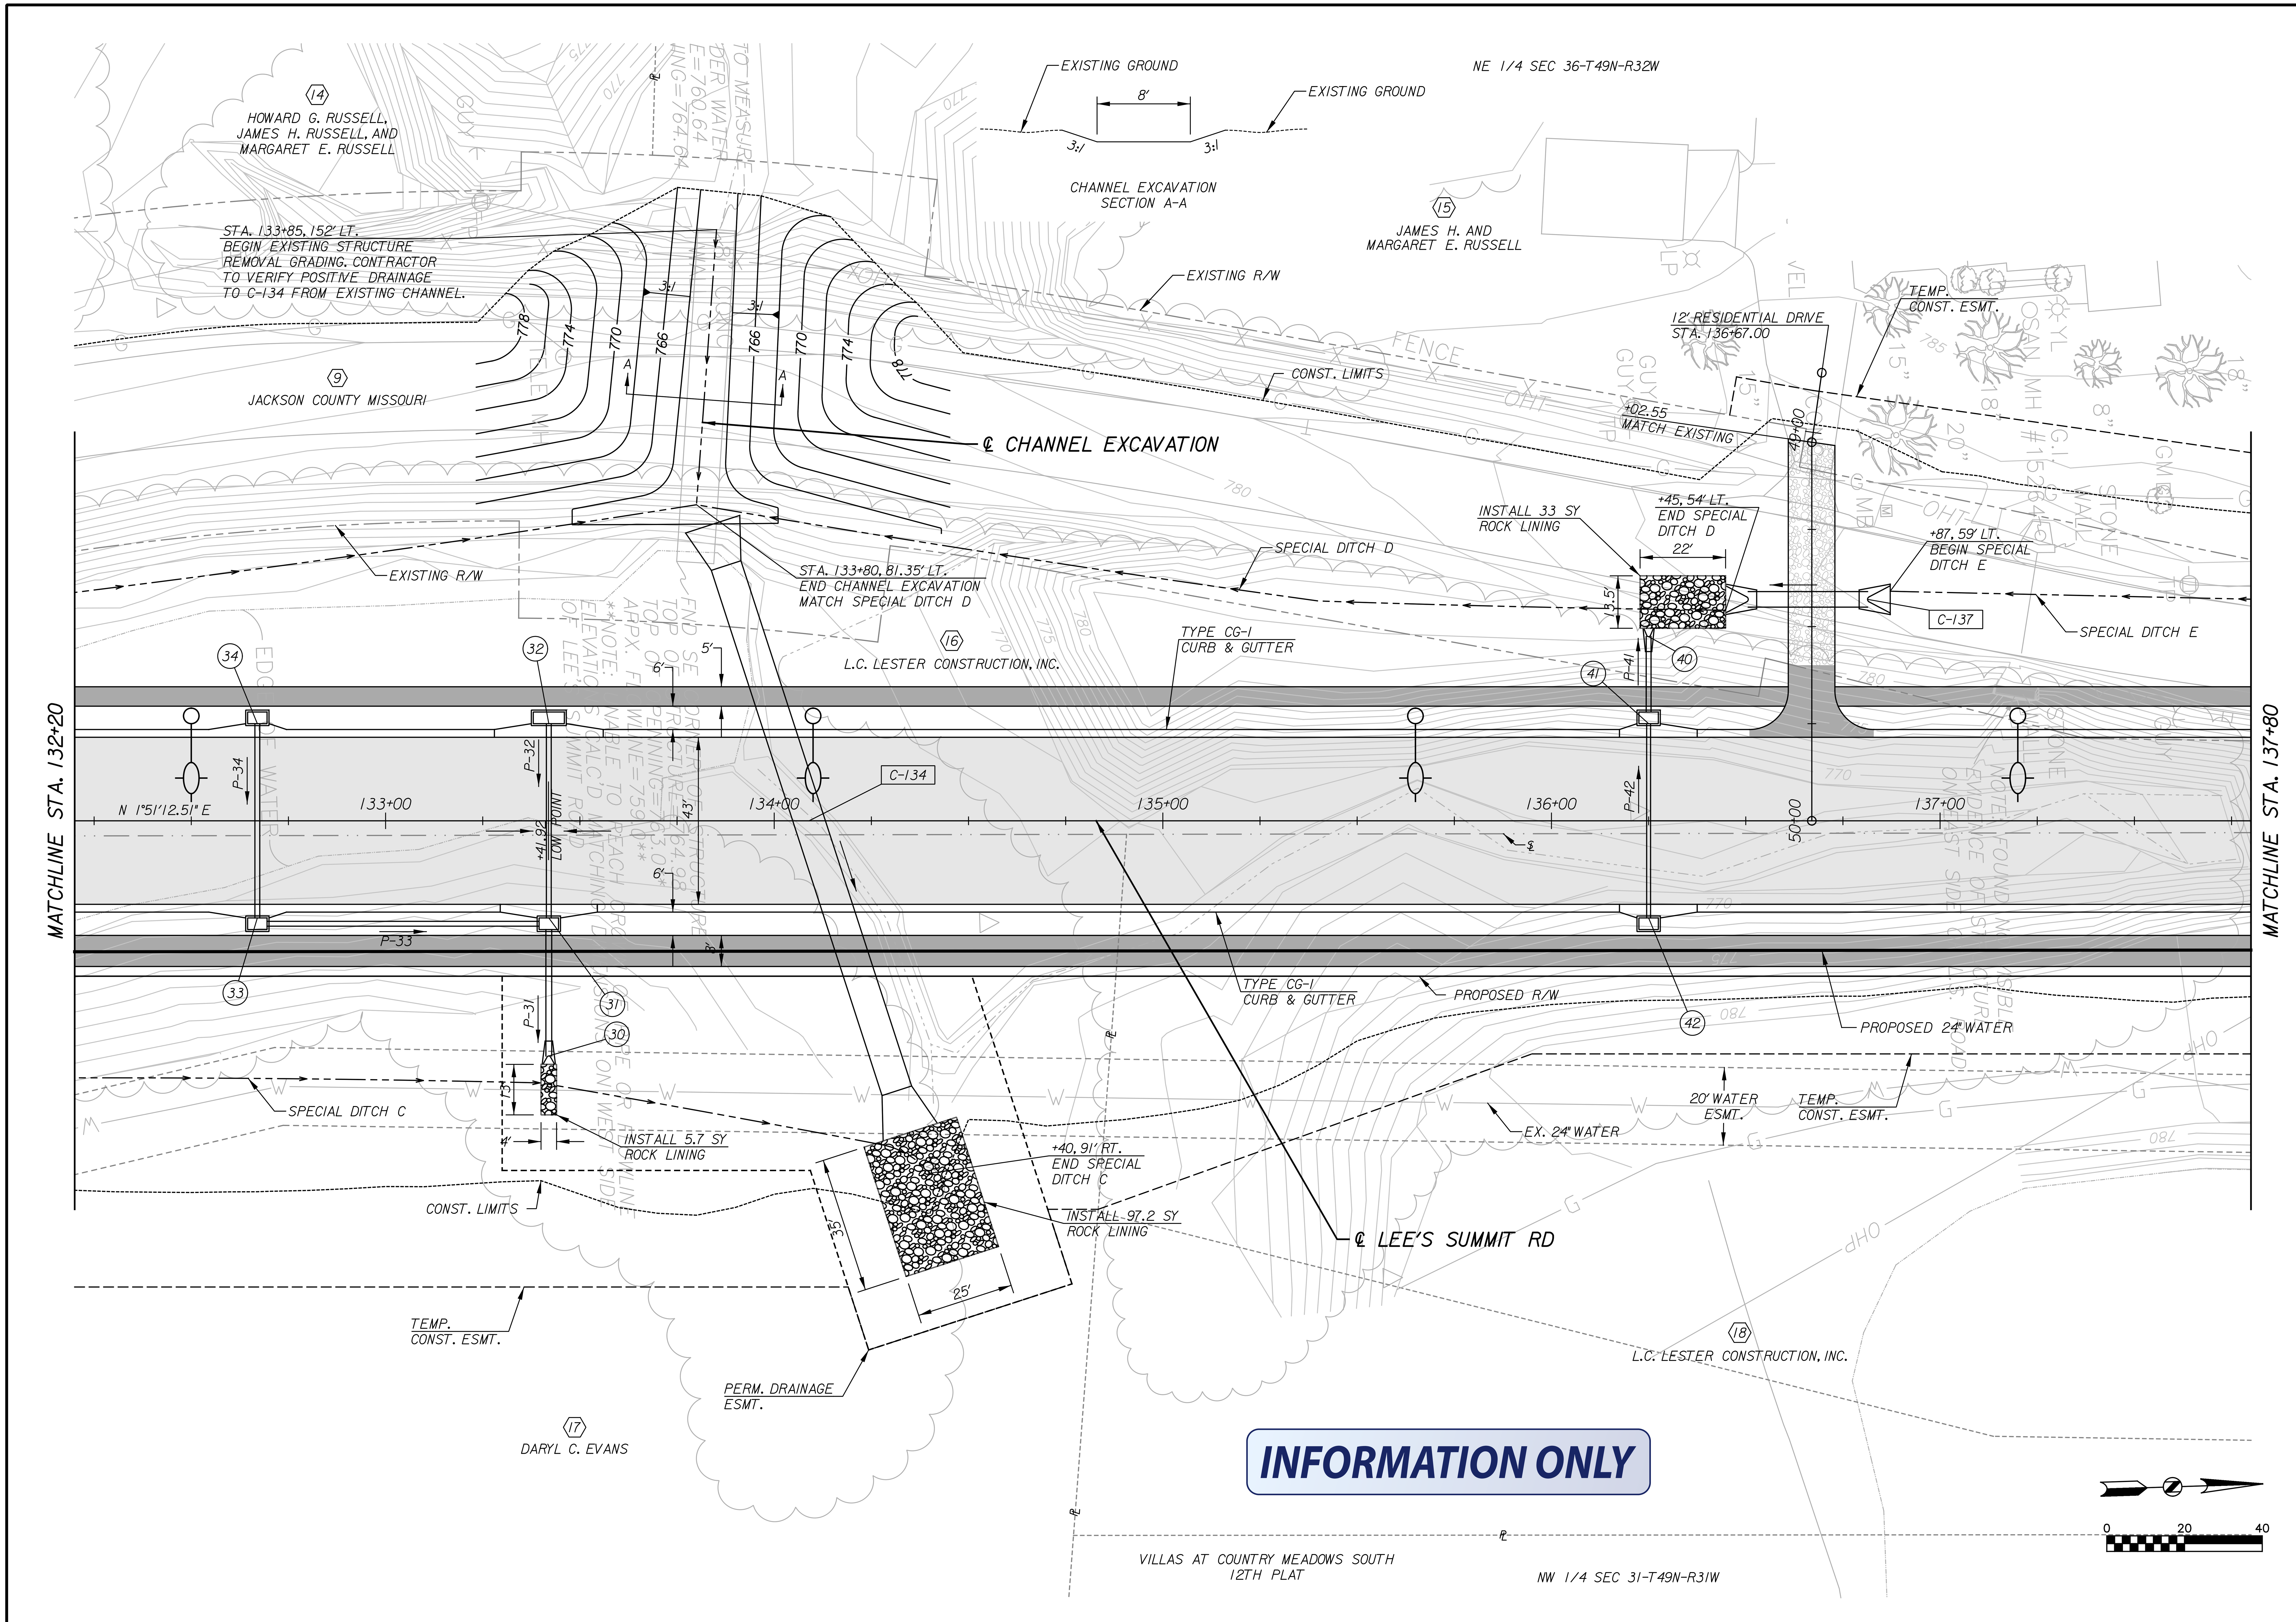

REVISIONS:

MARK	DATE	DESCRIPTION

THIS MEDIA SHOULD NOT BE CONSIDERED A CERTIFIED DOCUMENT.

PRELIMINARY NOT FOR CONSTRUCTION

PREPARED BY: HNTB

LEES SUMMIT ROAD
FEDERAL AID PROJECT NO. STP-3301 (454)

LEE'S SUMMIT RD PLAN
STA. 132+20 TO STA. 137+80

PROJ. NO: 49917
DATE: MAR. 2013
DESIGNED BY: LBM
DRAWN BY: RAM
CHECKED BY: LBM

SHEET NO.
36 OF 225

IP PROJ. NO. NONE
DATE 01-APR-2013 14:33
SCALE 20.000000:1.000000
USER NAME rmichael
PEN TABLE \\kcow00\jobs\49917\Municipal\Library\plotpen\full.pen
DESIGN FILE \\kcow00\jobs\49917\Municipal\CD\PlanProf\LSR-plan07.dgn

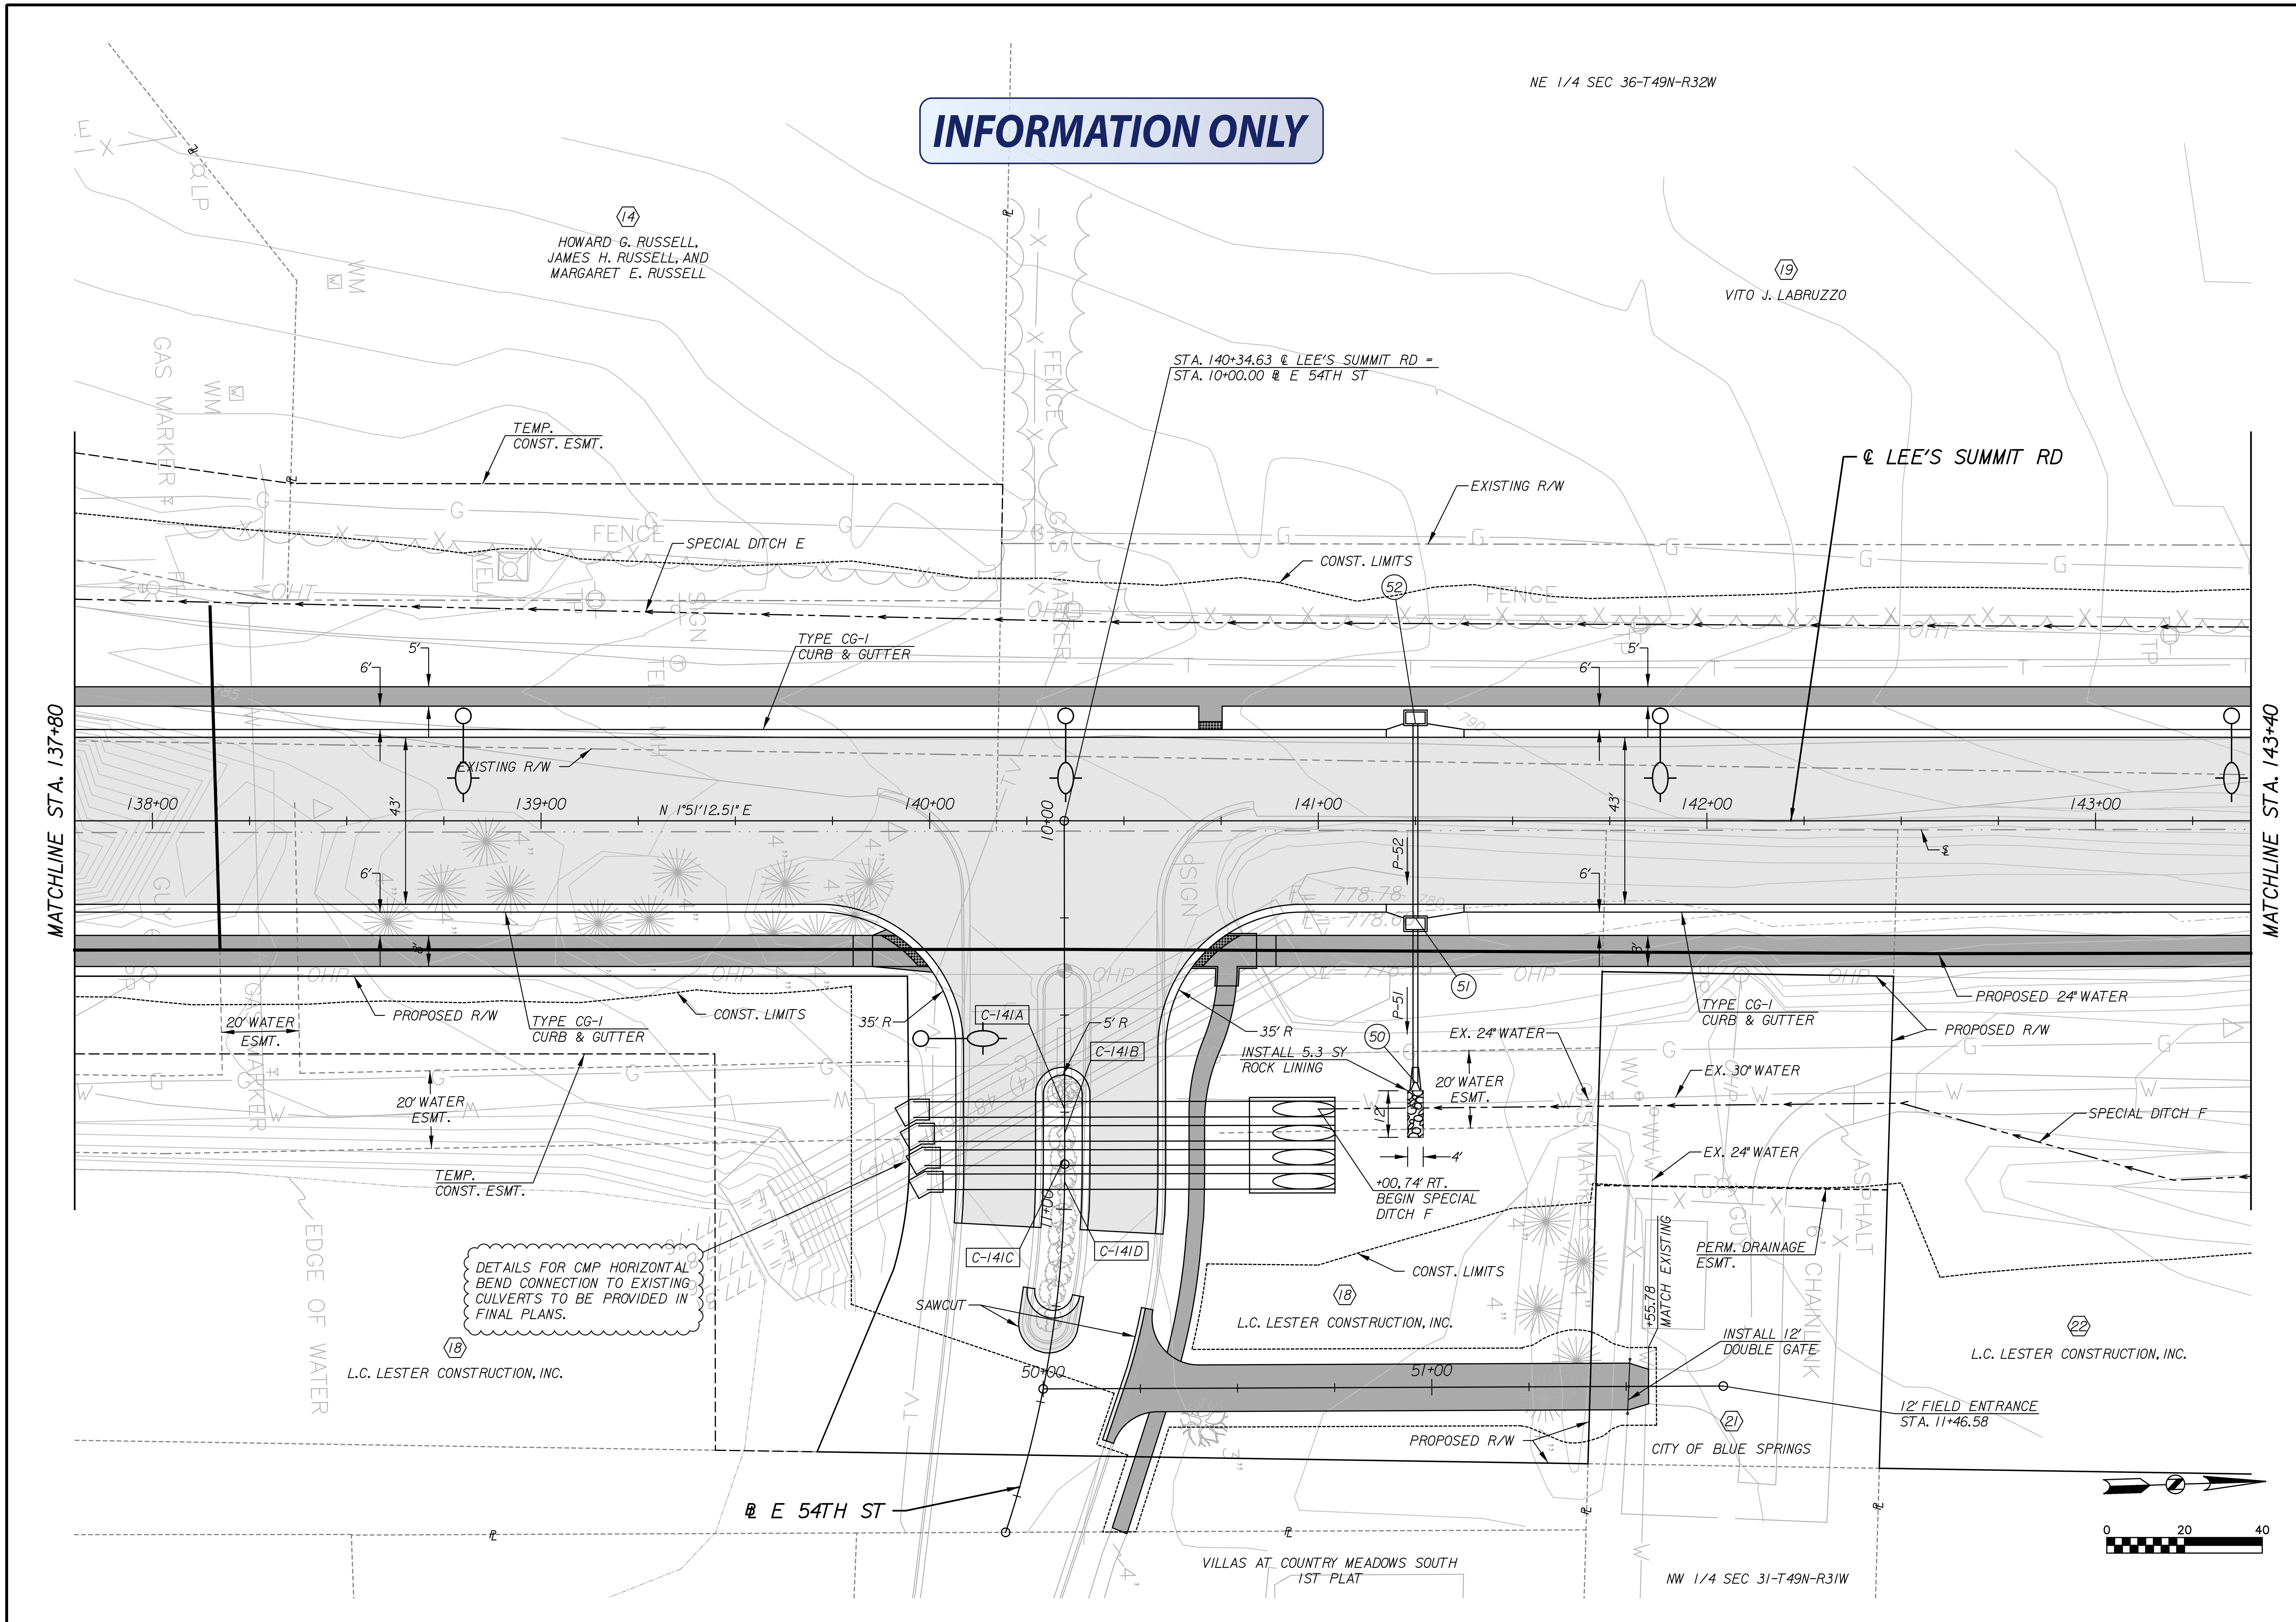

REVISIONS:

MARK	DATE	DESCRIPTION

THIS MEDIA SHOULD NOT BE CONSIDERED A CERTIFIED DOCUMENT.

PRELIMINARY NOT FOR CONSTRUCTION

PREPARED BY: HNTB

LEES SUMMIT ROAD

FEDERAL AID PROJECT NO. STP-3301 (454)

LEE'S SUMMIT RD PLAN STA. 137+80 TO STA. 143+40

PROJ. NO: 49917
DATE: MAR. 2013
DESIGNED BY: LBM
DRAWN BY: RAM
CHECKED BY: LBM

SHEET NO. 38 OF 225

IP PROJ. NO. NONE
DATE 01-APR-2013 14:34
SCALE 20.000000:1.000000

USER NAME rmichael
PEN TABLE \\kcow00\jobs\49917\Municipal\Library\plot\pen\full.pen
DESIGN FILE \\kcow00\jobs\49917\Municipal\CD\PlanProf\LSR-plan08.dgn

USER NAME rmichael
PEN TABLE \\kcow00\jobs\49917\Municipal\Library\plotpen\full.pen
DESIGN FILE \\kcow00\jobs\49917\Municipal\CD\PlanProf\LSR-plan09.dgn

. IP PROJ. NO. NONE
. DATE 01-APR-2013 14:34
. SCALE 20.000000:1.000000

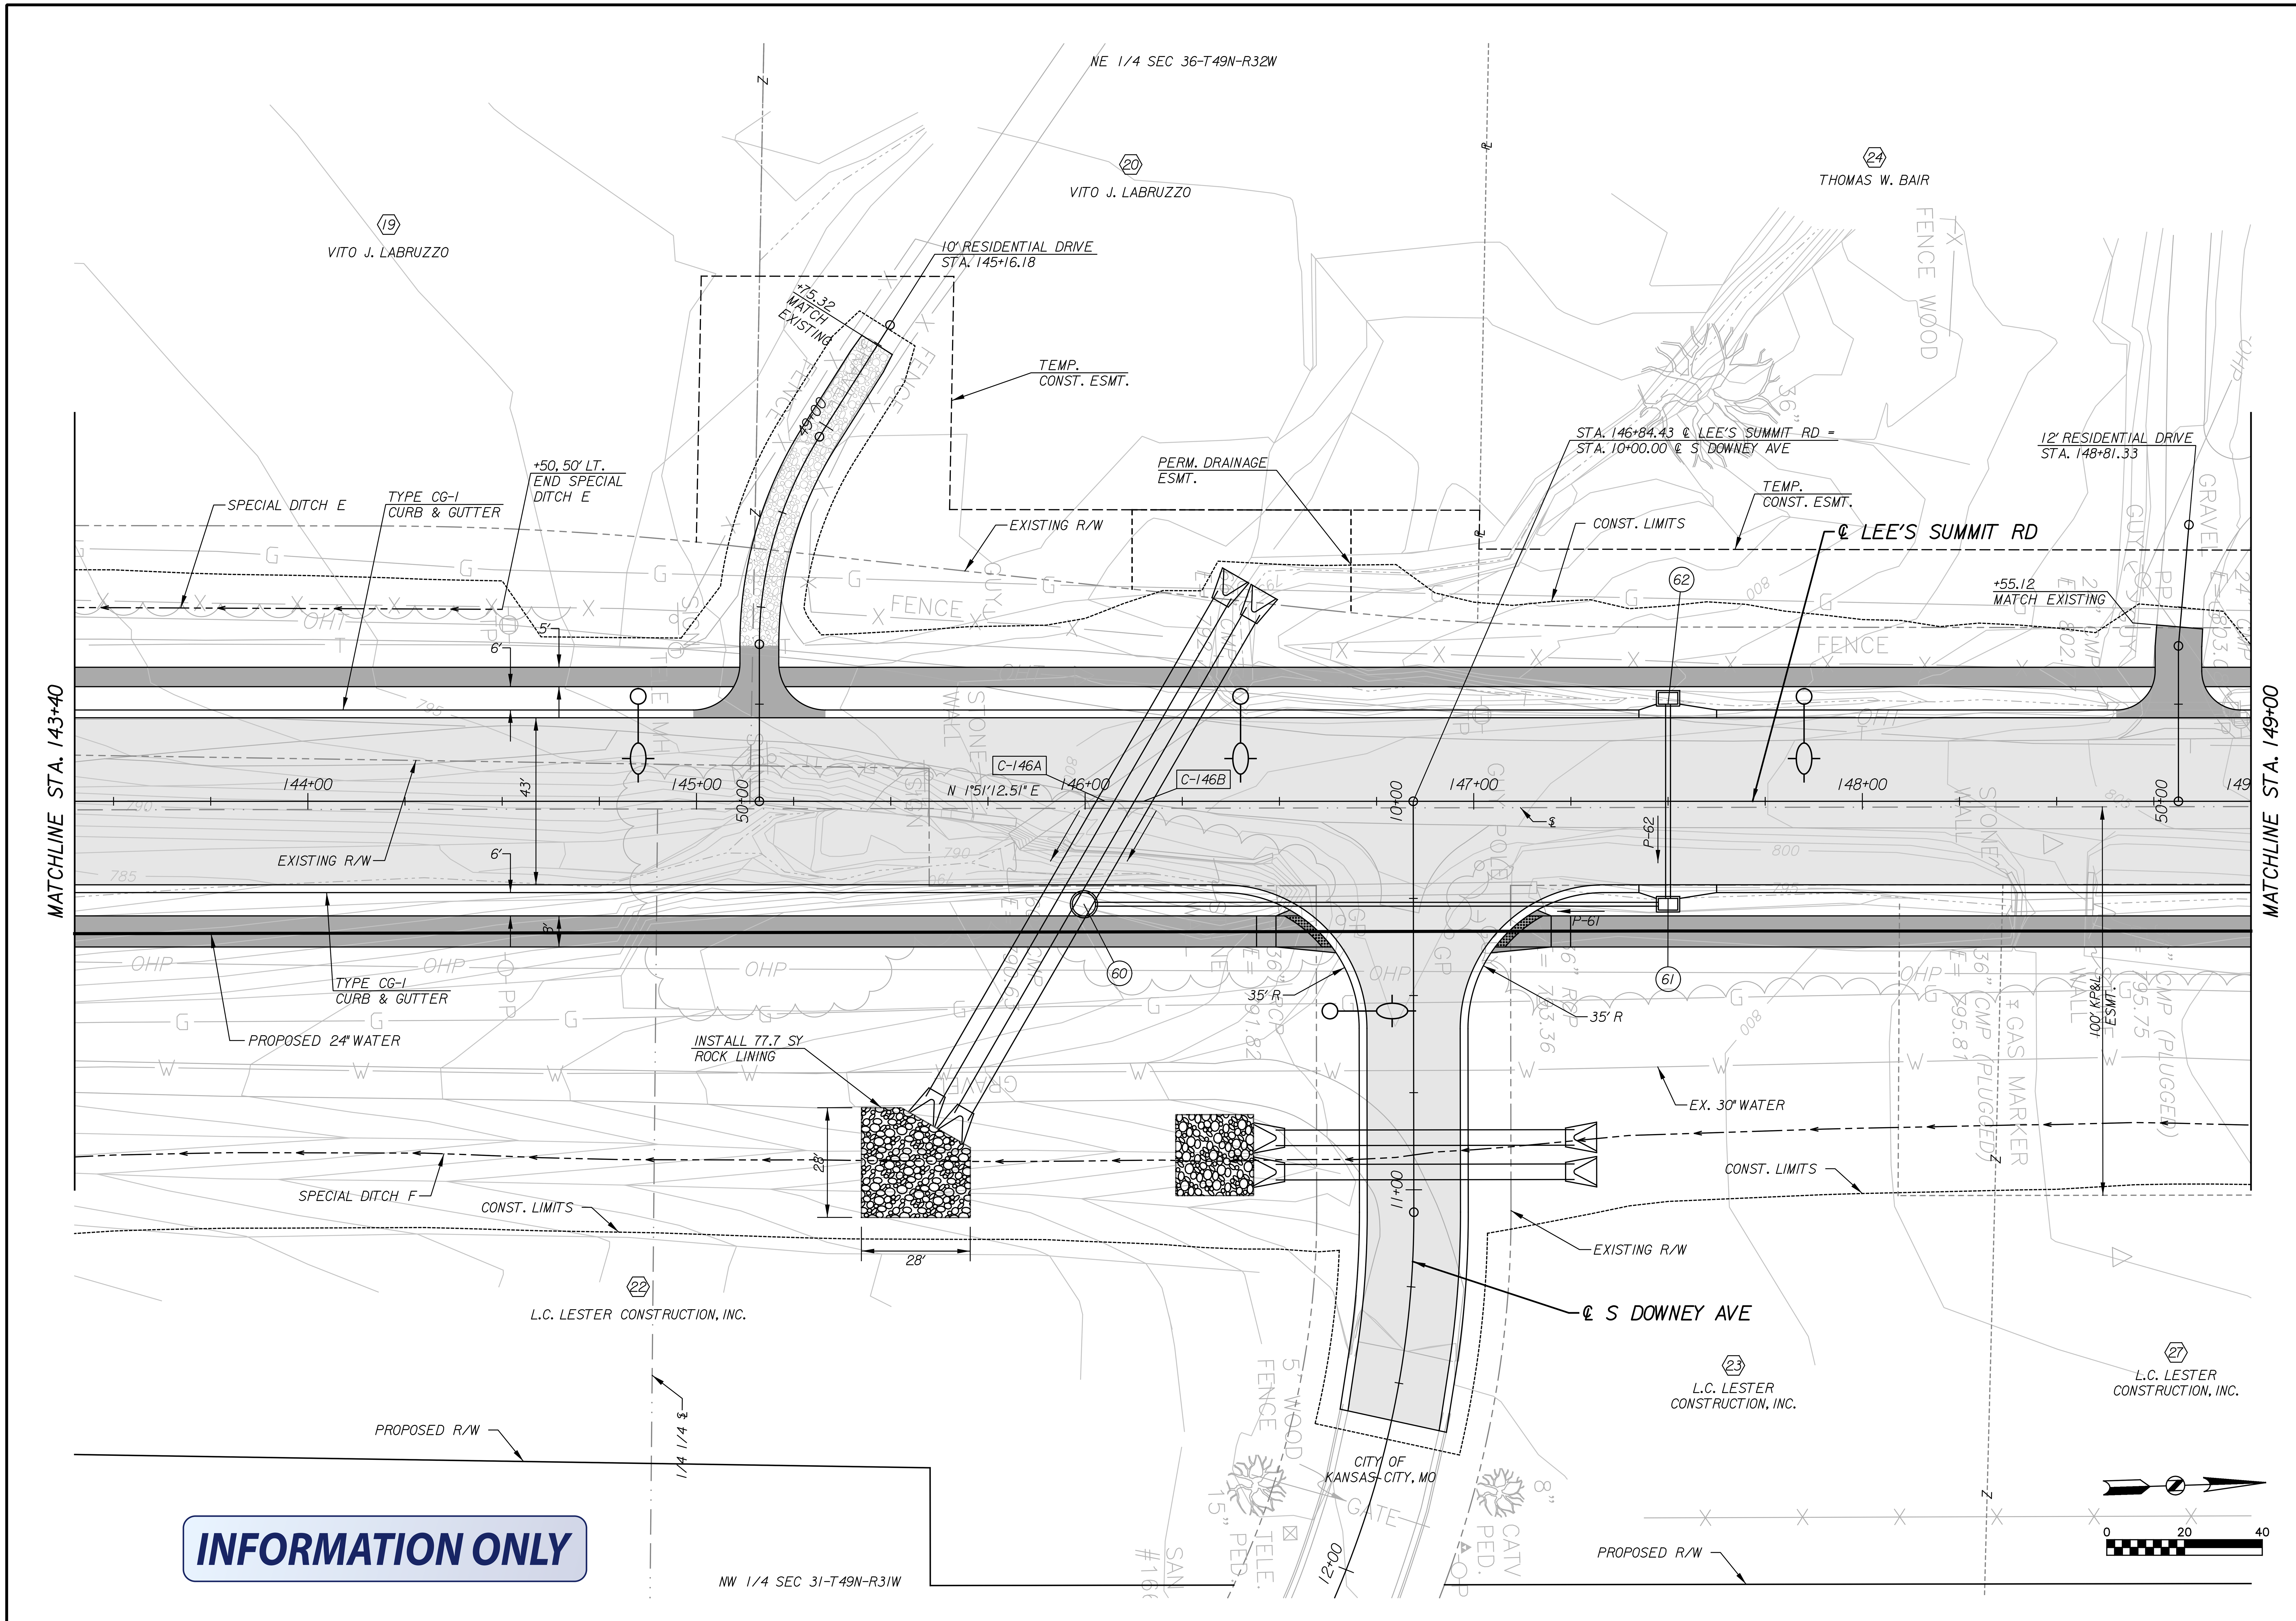

INFORMATION ONLY

REVISIONS:

MARK	DATE	DESCRIPTION

THIS MEDIA SHOULD NOT BE CONSIDERED A CERTIFIED DOCUMENT.

PRELIMINARY NOT FOR CONSTRUCTION

PREPARED BY: HNTB

LEES SUMMIT ROAD
FEDERAL AID PROJECT NO. STP-3301 (454)

LEE'S SUMMIT RD PLAN
STA. 143+40 TO STA. 149+00

PROJ. NO: 49917
DATE: MAR. 2013
DESIGNED BY: LBM
DRAWN BY: RAM
CHECKED BY: LBM

SHEET NO.
40 OF 225

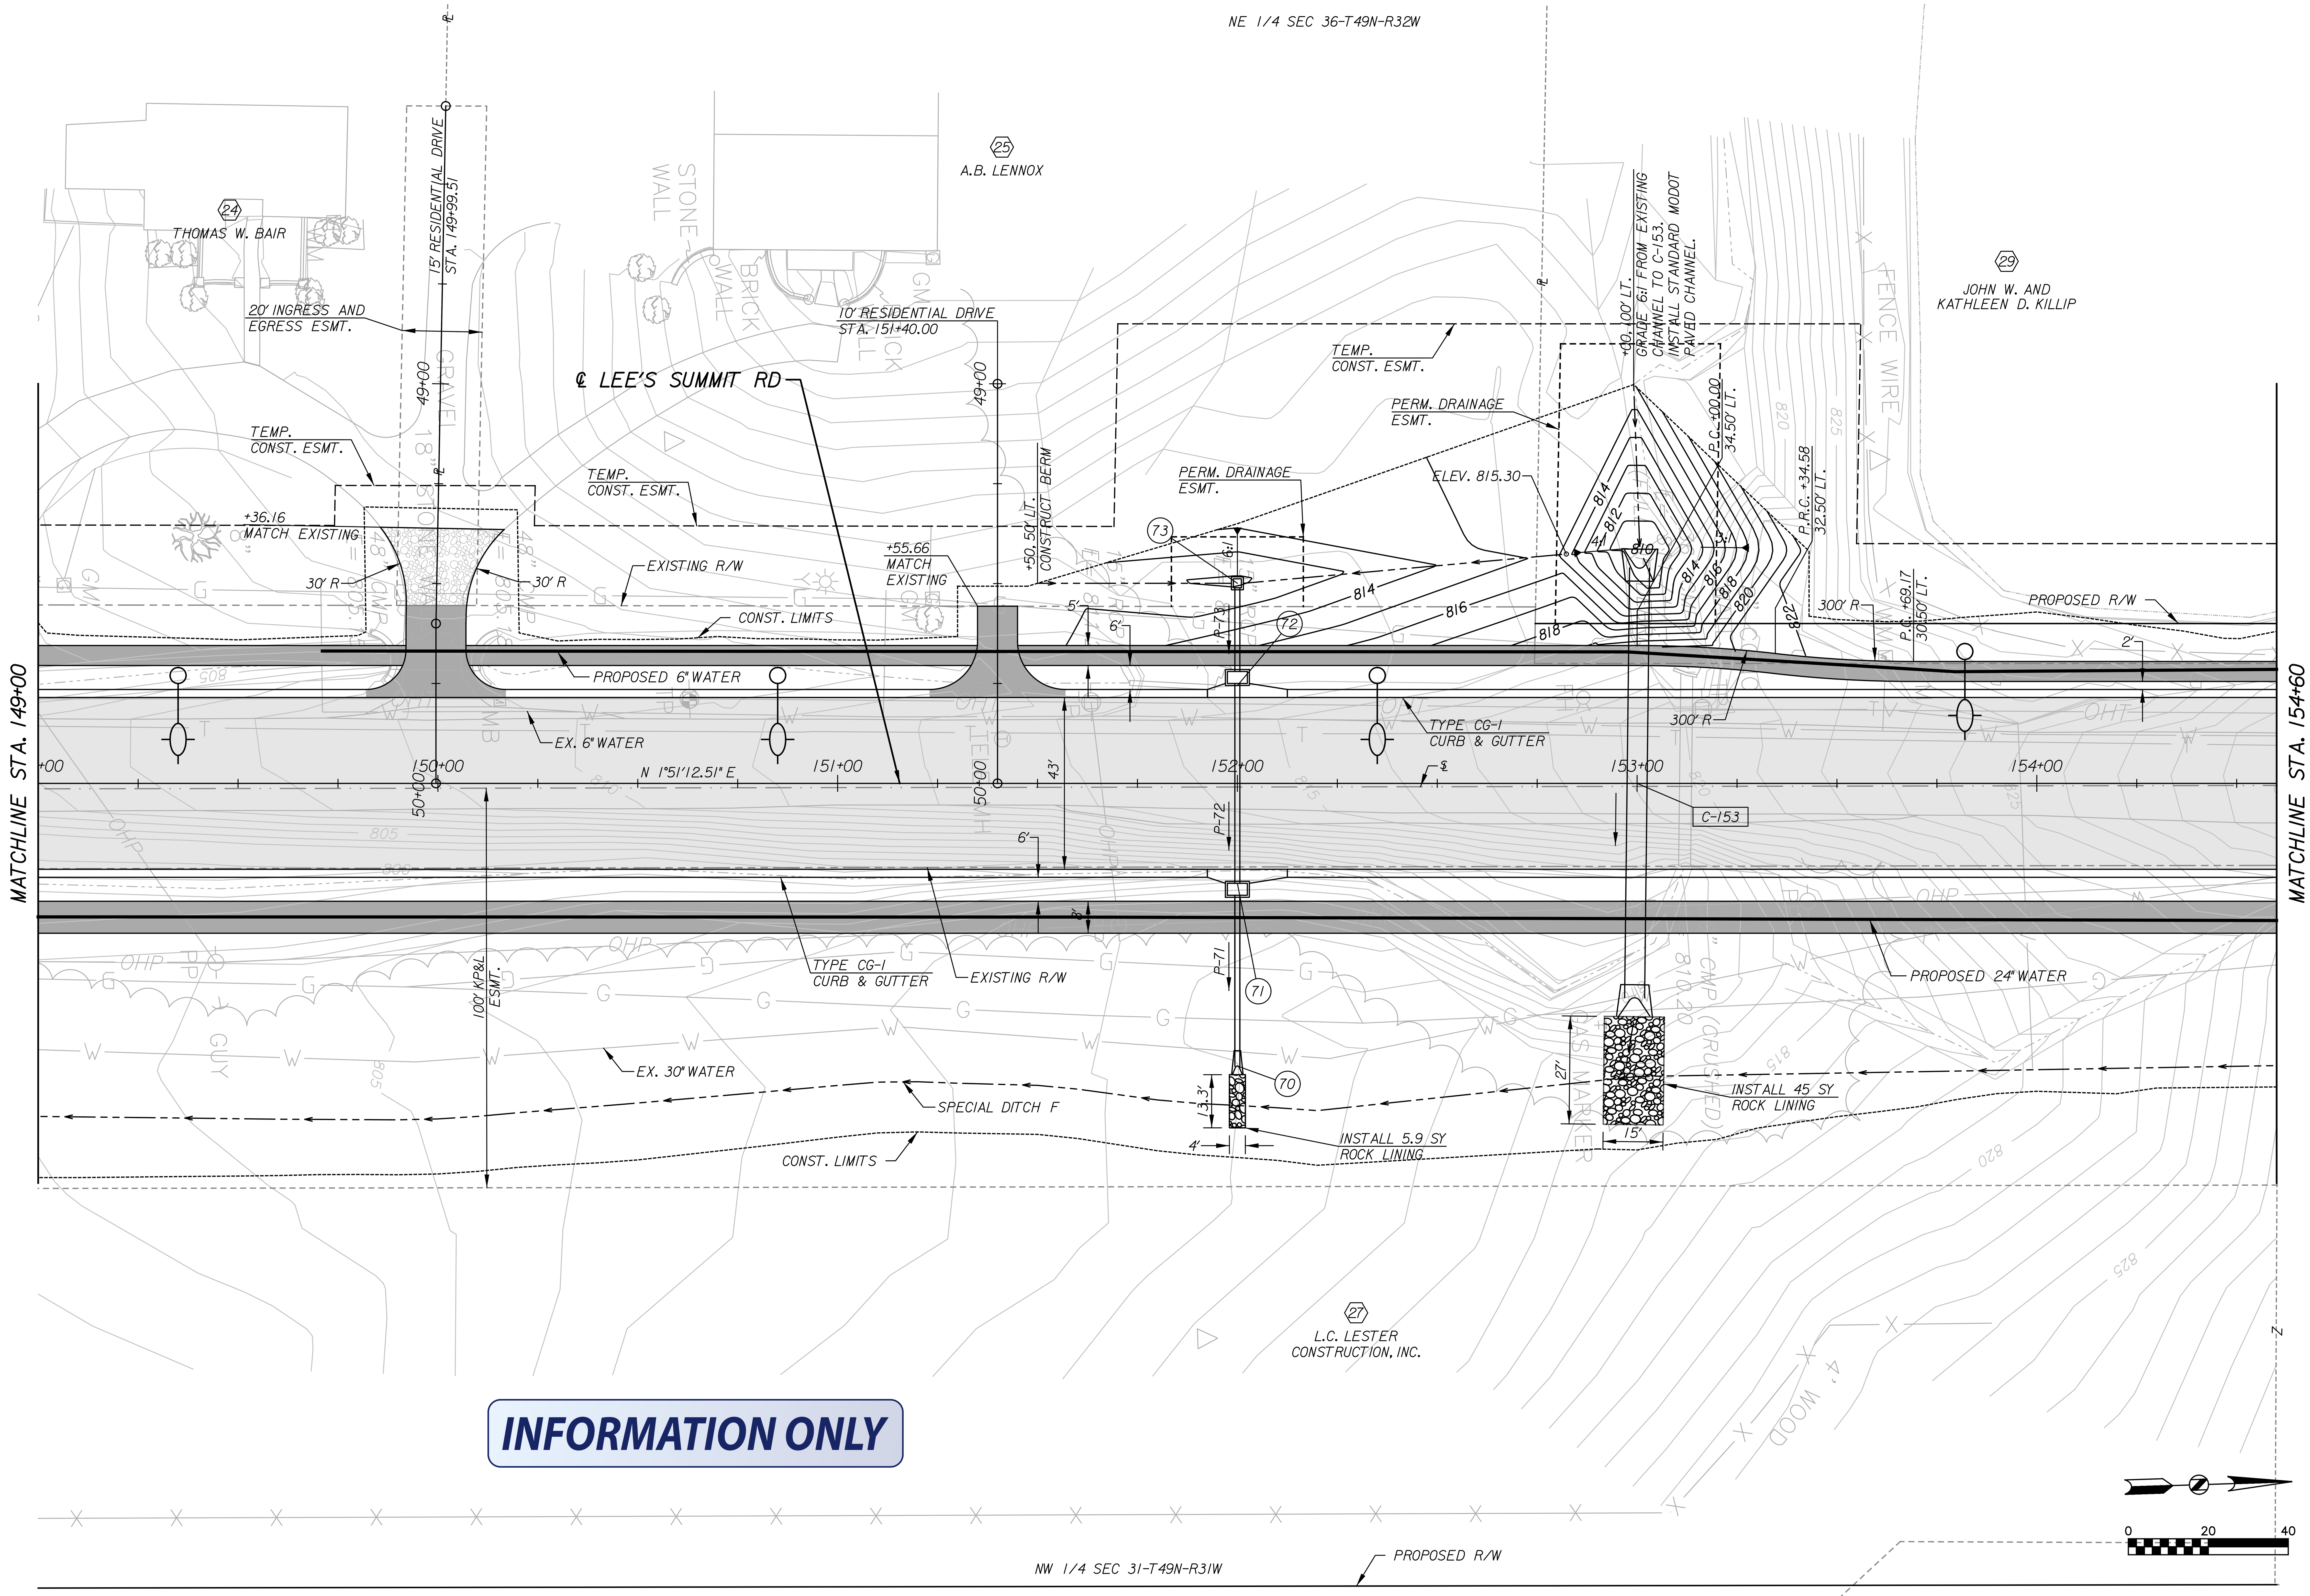

, IP PROJ. NO. NONE
, DATE 01-APR-2013 14:34
, SCALE 20.000000:1.000000

USER NAME rmichael
PEN TABLE \\kcow00\jobs\49917\Municipal\Library\plotpen\full.pen
DESIGN FILE \\kcow00\jobs\49917\Municipal\CD\PlanProf\LSR-plan10.dgn

REVISIONS:

MARK	DATE	DESCRIPTION

THIS MEDIA SHOULD NOT BE CONSIDERED A CERTIFIED DOCUMENT.

PRELIMINARY NOT FOR CONSTRUCTION

PREPARED BY: HNTB

LEES SUMMIT ROAD
FEDERAL AID PROJECT NO. STP-3301 (454)

LEE'S SUMMIT RD PLAN
STA. 149+00 TO STA. 154+60

PROJ. NO: 49917
DATE: MAR. 2013
DESIGNED BY: LBM
DRAWN BY: RAM
CHECKED BY: LBM

SHEET NO.
42 OF 225

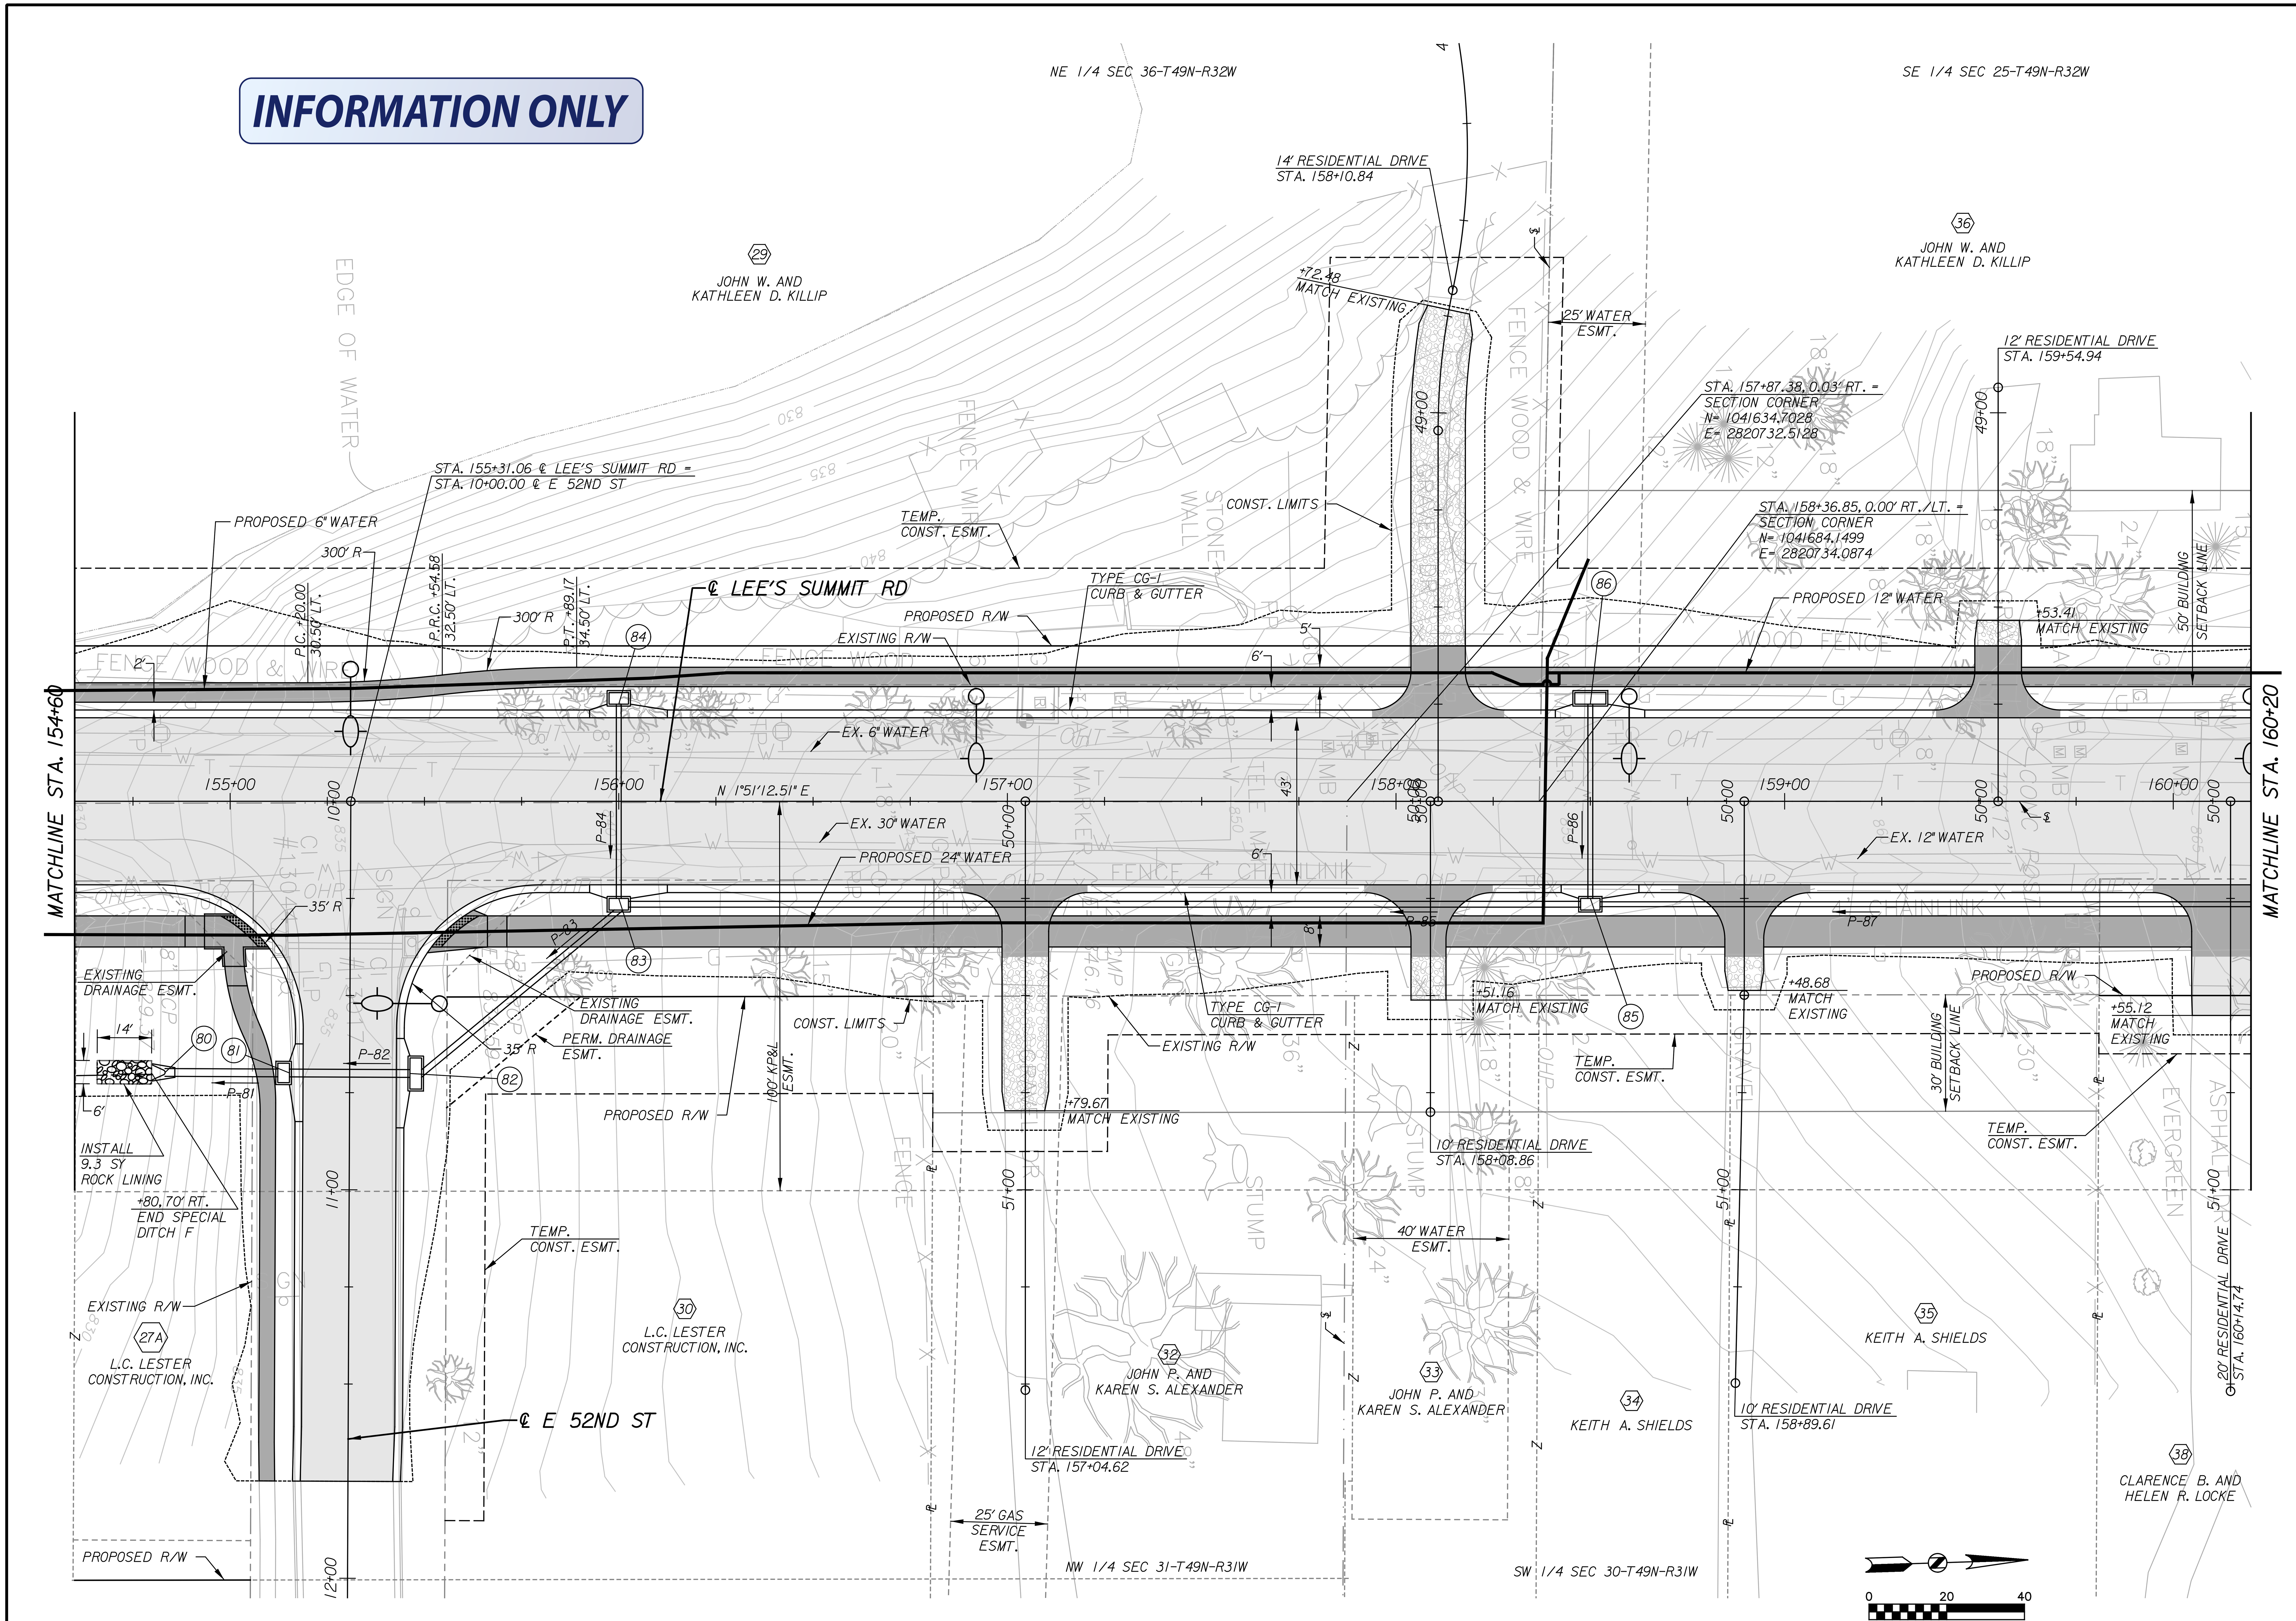

. IP PROJ. NO. NONE
. DATE 01-APR-2013 14:34
. SCALE 20.000000:1.000000

USER NAME rmichael
PEN TABLE \\kcow00\jobs\49917\Municipal\Library\plotpen\full.pen
DESIGN FILE \\kcow00\jobs\49917\Municipal\CD\PlanProf\LSR-plan11.dgn

MARK	DATE	DESCRIPTION

REVISIONS:

THIS MEDIA SHOULD NOT BE CONSIDERED A CERTIFIED DOCUMENT.

PRELIMINARY NOT FOR CONSTRUCTION

PREPARED BY:

HNTB

LEES SUMMIT ROAD
FEDERAL AID PROJECT NO. STP-3301 (454)

LEE'S SUMMIT RD PLAN
STA. 154+60 TO STA. 160+20

PROJ. NO: 49917
DATE: MAR. 2013
DESIGNED BY: LBM
DRAWN BY: RAM
CHECKED BY: LBM

SHEET NO.
44 OF 225

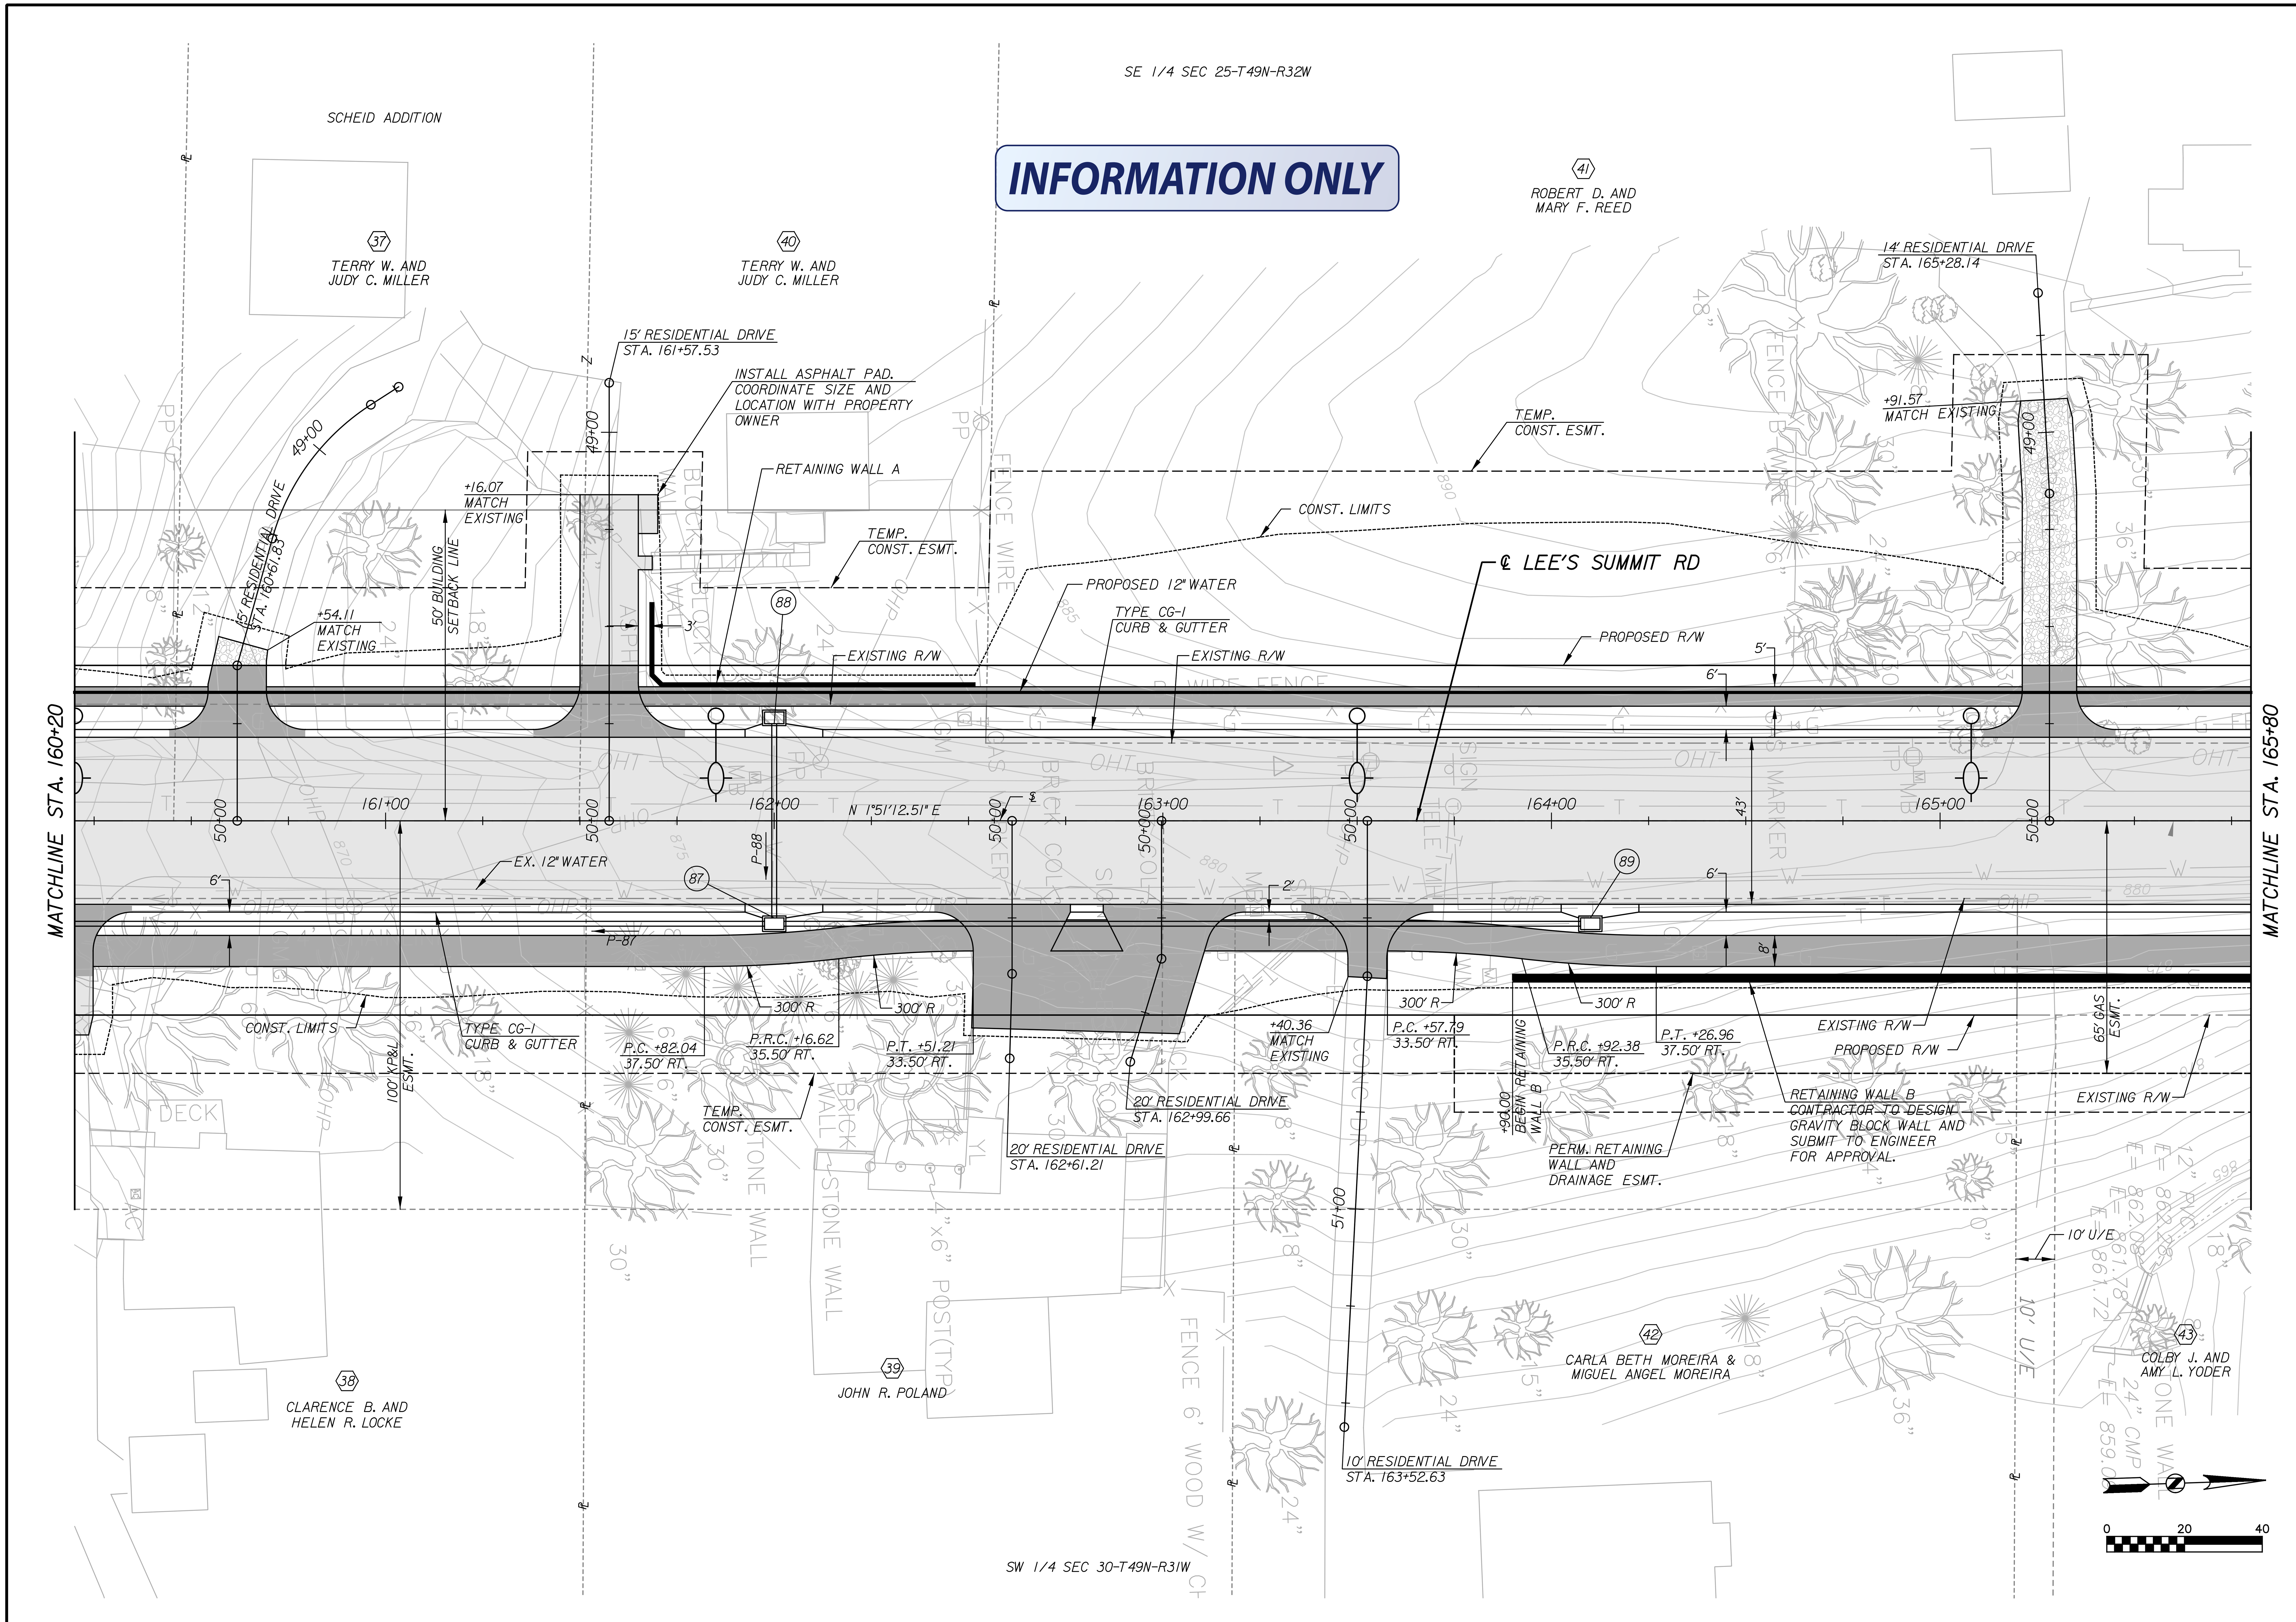

REVISIONS:

MARK	DATE	DESCRIPTION

THIS MEDIA SHOULD NOT BE CONSIDERED A CERTIFIED DOCUMENT.

PRELIMINARY NOT FOR CONSTRUCTION

PREPARED BY: HNTB

LEES SUMMIT ROAD
FEDERAL AID PROJECT NO. STP-3301 (454)

LEE'S SUMMIT RD PLAN
STA. 160+20 TO STA. 165+80

PROJ. NO: 49917
DATE: MAR. 2013
DESIGNED BY: LBM
DRAWN BY: RAM
CHECKED BY: LBM

SHEET NO.
46 OF 225

USER NAME rmichael
PEN TABLE \\kcow00\jobs\49917\Municipal\Library\plotpen\full.pen
DESIGN FILE \\kcow00\jobs\49917\Municipal\CD\PlanProf\LSR-plan12.dgn

IP PROJ. NO. NONE
DATE 01-APR-2013 14:34
SCALE 20.000000:1.000000

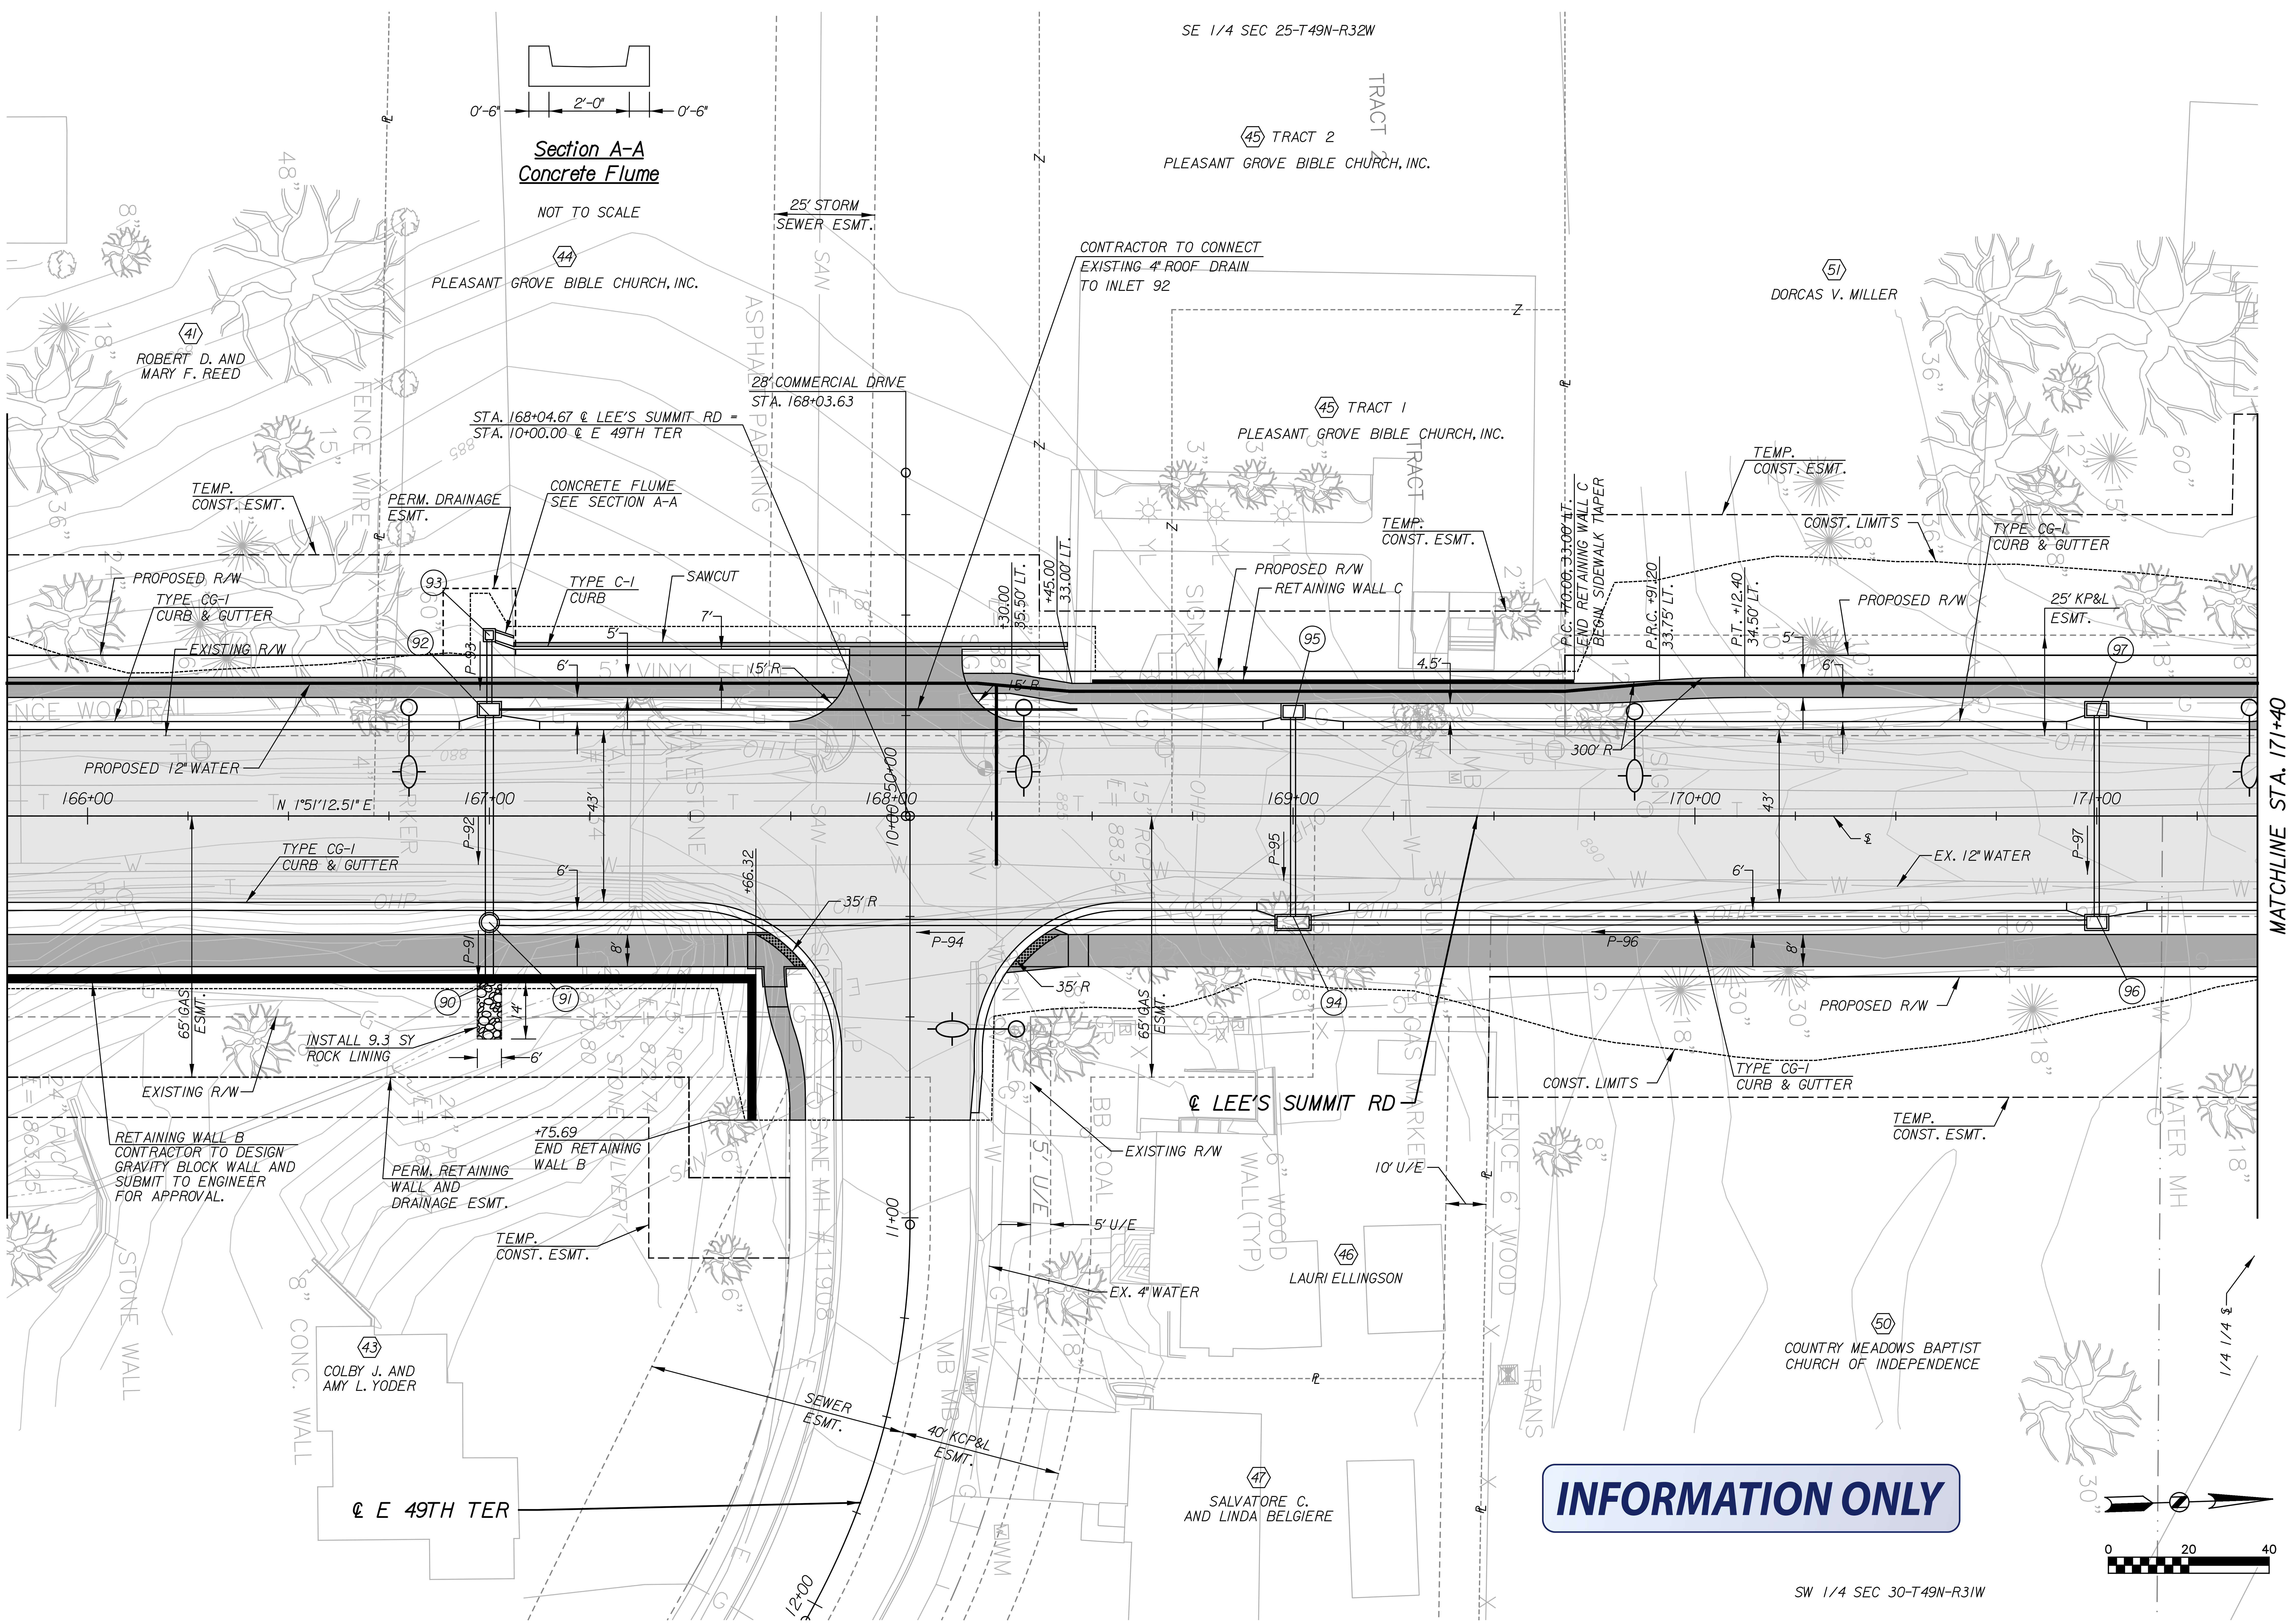

REVISIONS:

MARK	DATE	DESCRIPTION

THIS MEDIA SHOULD NOT BE CONSIDERED A CERTIFIED DOCUMENT.

PRELIMINARY NOT FOR CONSTRUCTION

PREPARED BY: HNTB

LEES SUMMIT ROAD
FEDERAL AID PROJECT NO. STP-3301 (454)

LEE'S SUMMIT RD PLAN
STA. 165+80 TO STA. 171+40

PROJ. NO: 49917
DATE: MAR. 2013
DESIGNED BY: LBM
DRAWN BY: RAM
CHECKED BY: LBM

SHEET NO.
48 OF 225

IP PROJ. NO. NONE
DATE 01-APR-2013 14:34
SCALE 20.000000:1.000000

USER NAME rmichael
PEN TABLE \\kcow00\jobs\49917\Municipal\Library\plot\pen\full.pen
DESIGN FILE \\kcow00\jobs\49917\Municipal\CD\PlanProf\LSR-plan13.dgn

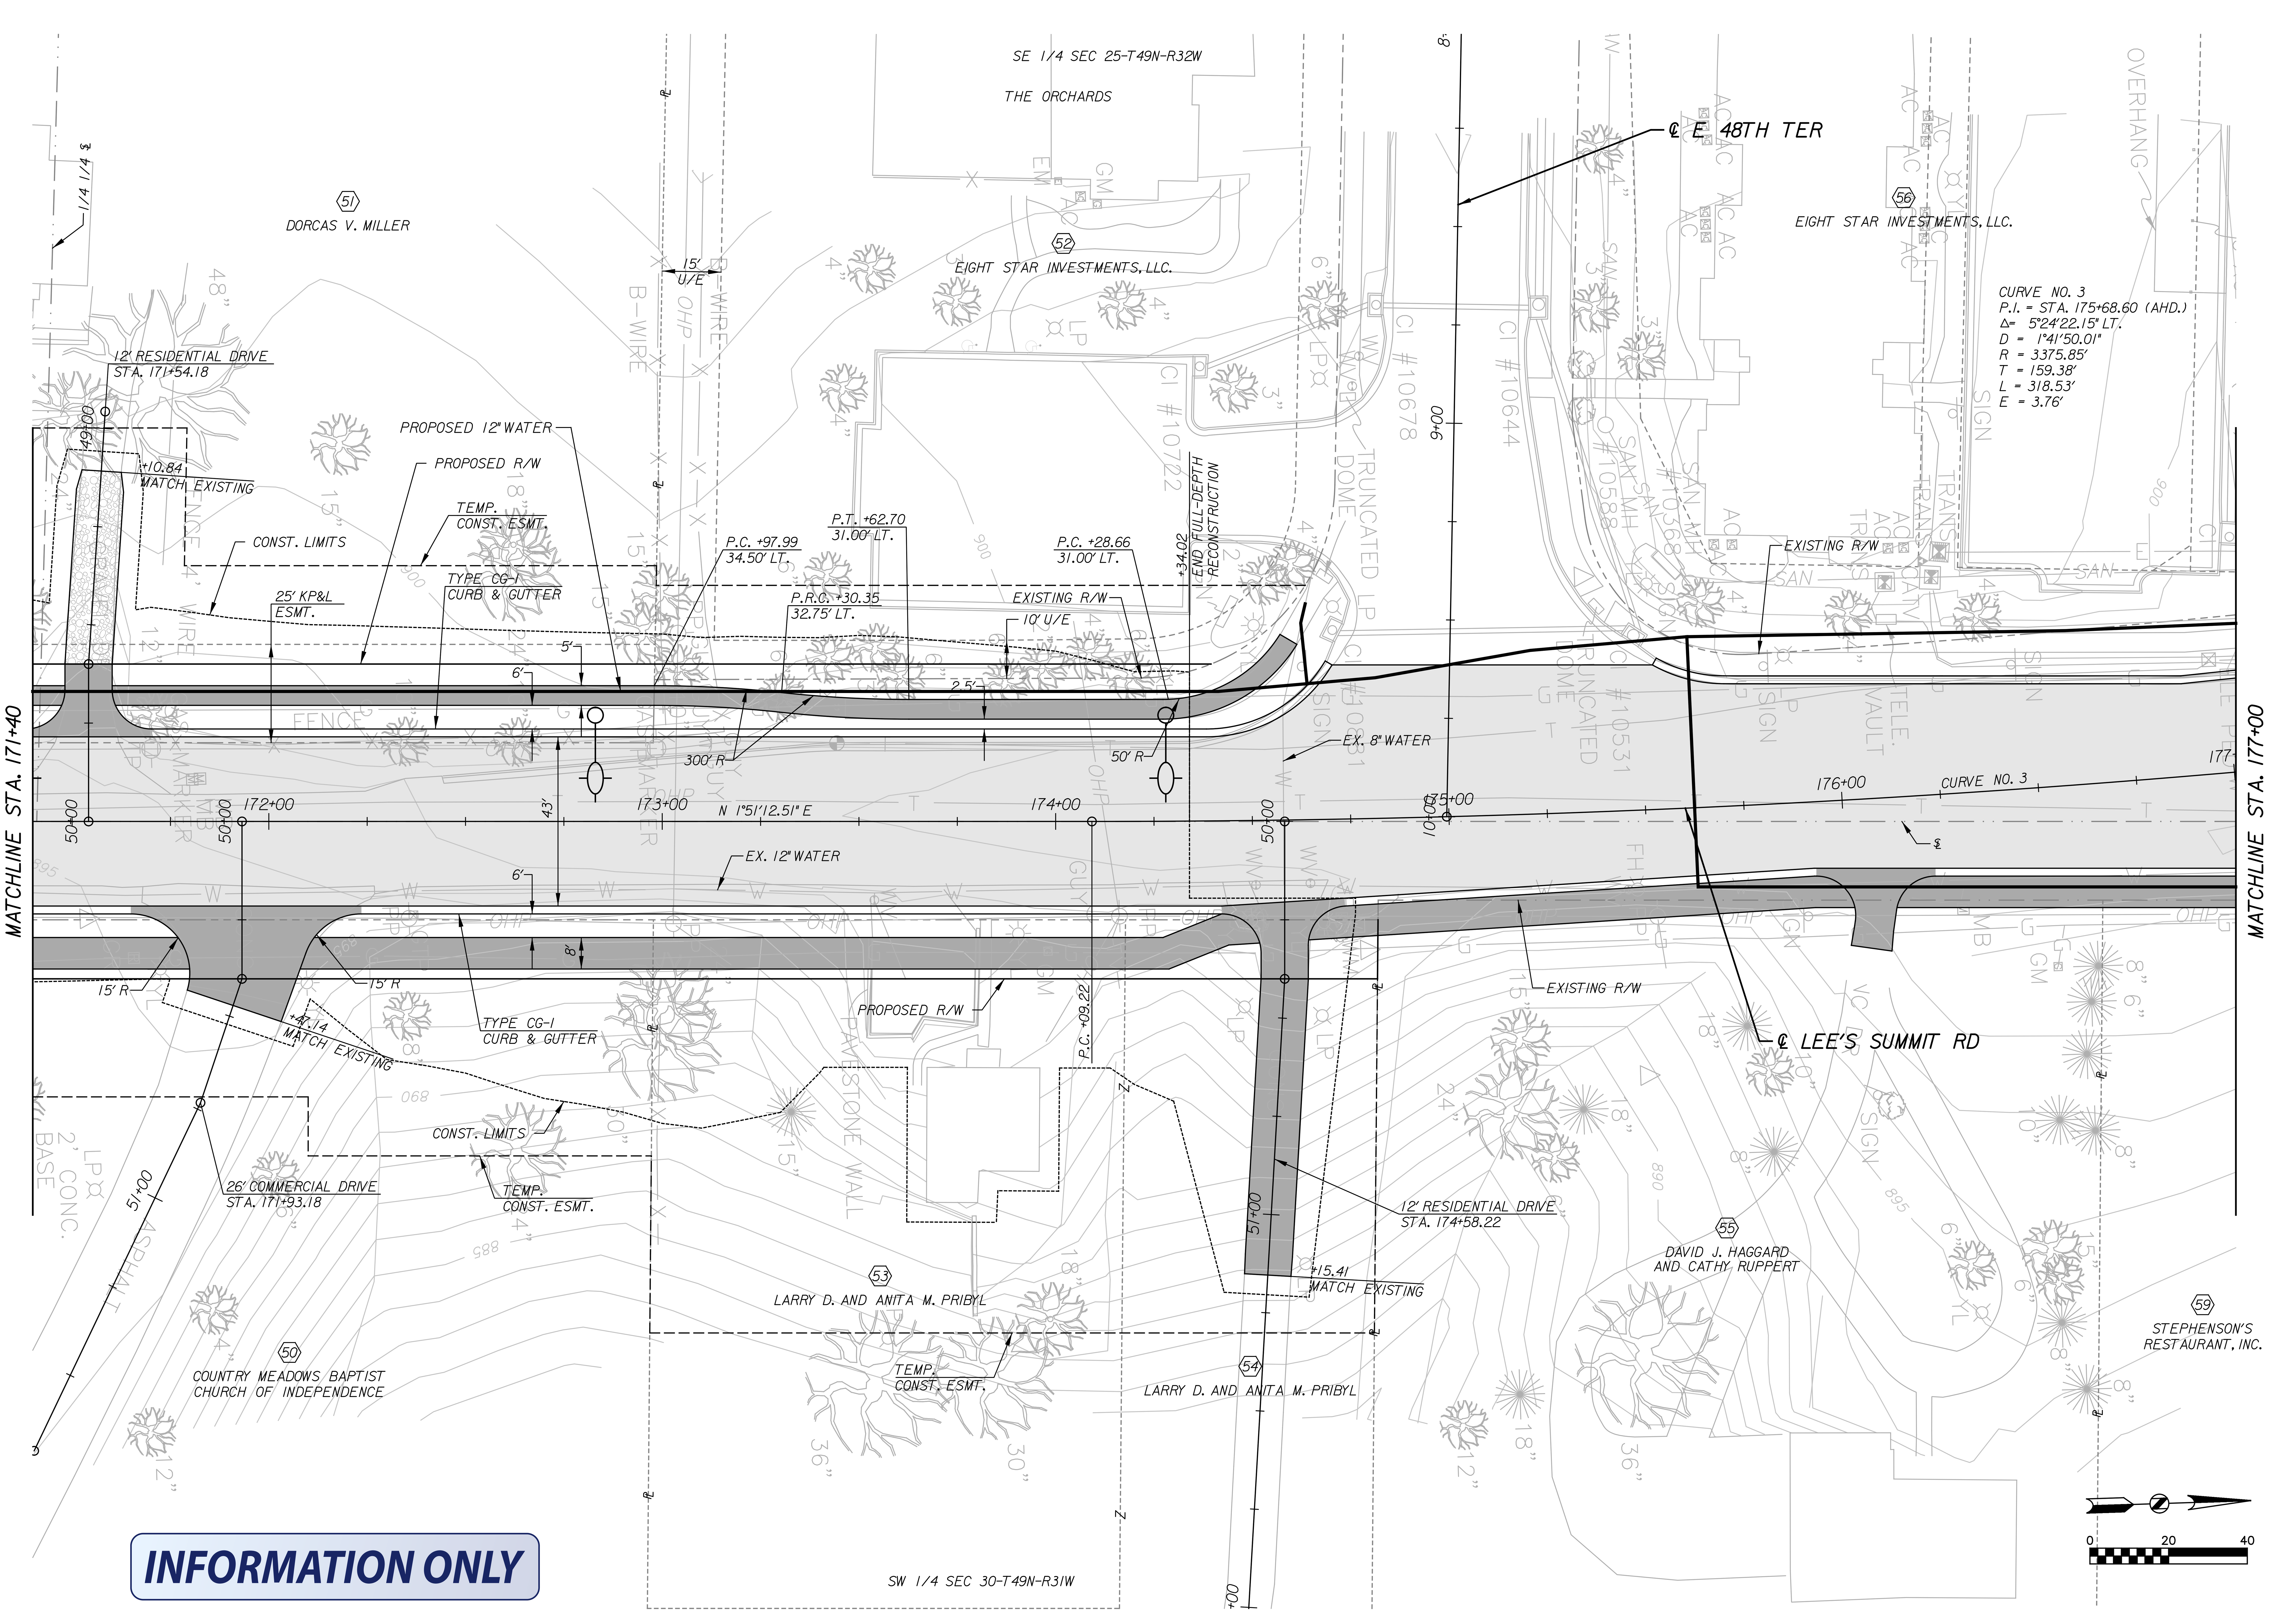

INFORMATION ONLY

REVISIONS:

MARK	DATE	DESCRIPTION

THIS MEDIA SHOULD NOT BE CONSIDERED A CERTIFIED DOCUMENT.

PRELIMINARY NOT FOR CONSTRUCTION

PREPARED BY: HNTB

LEES SUMMIT ROAD
FEDERAL AID PROJECT NO. STP-3301 (454)

LEE'S SUMMIT RD PLAN
STA. 171+40 TO STA. 177+00

PROJ. NO: 49917
DATE: MAR. 2013
DESIGNED BY: LBM
DRAWN BY: RAM
CHECKED BY: LBM

SHEET NO.
50 OF 225

USER NAME rmichael
PEN TABLE \\kcow00\jobs\49917\Municipal\Library\plotpen\full.pen
DESIGN FILE \\kcow00\jobs\49917\Municipal\CD\PlanProf\LSR-plan14.dgn

. IP PROJ. NO. NONE
. DATE 01-APR-2013 14:34
. SCALE 20.000000:1.000000

. IP PROJ. NO. NONE
. DATE 01-APR-2013 14:34
. SCALE 20.000000:1.000000

USER NAME rmichael
PEN TABLE \\kcow00\jobs\49917\Municipal\Library\plotpen\full.pen
DESIGN FILE \\KCOW00\Jobs\49917\Municipal\CD\PlanProf\LSR-plan15.dgn

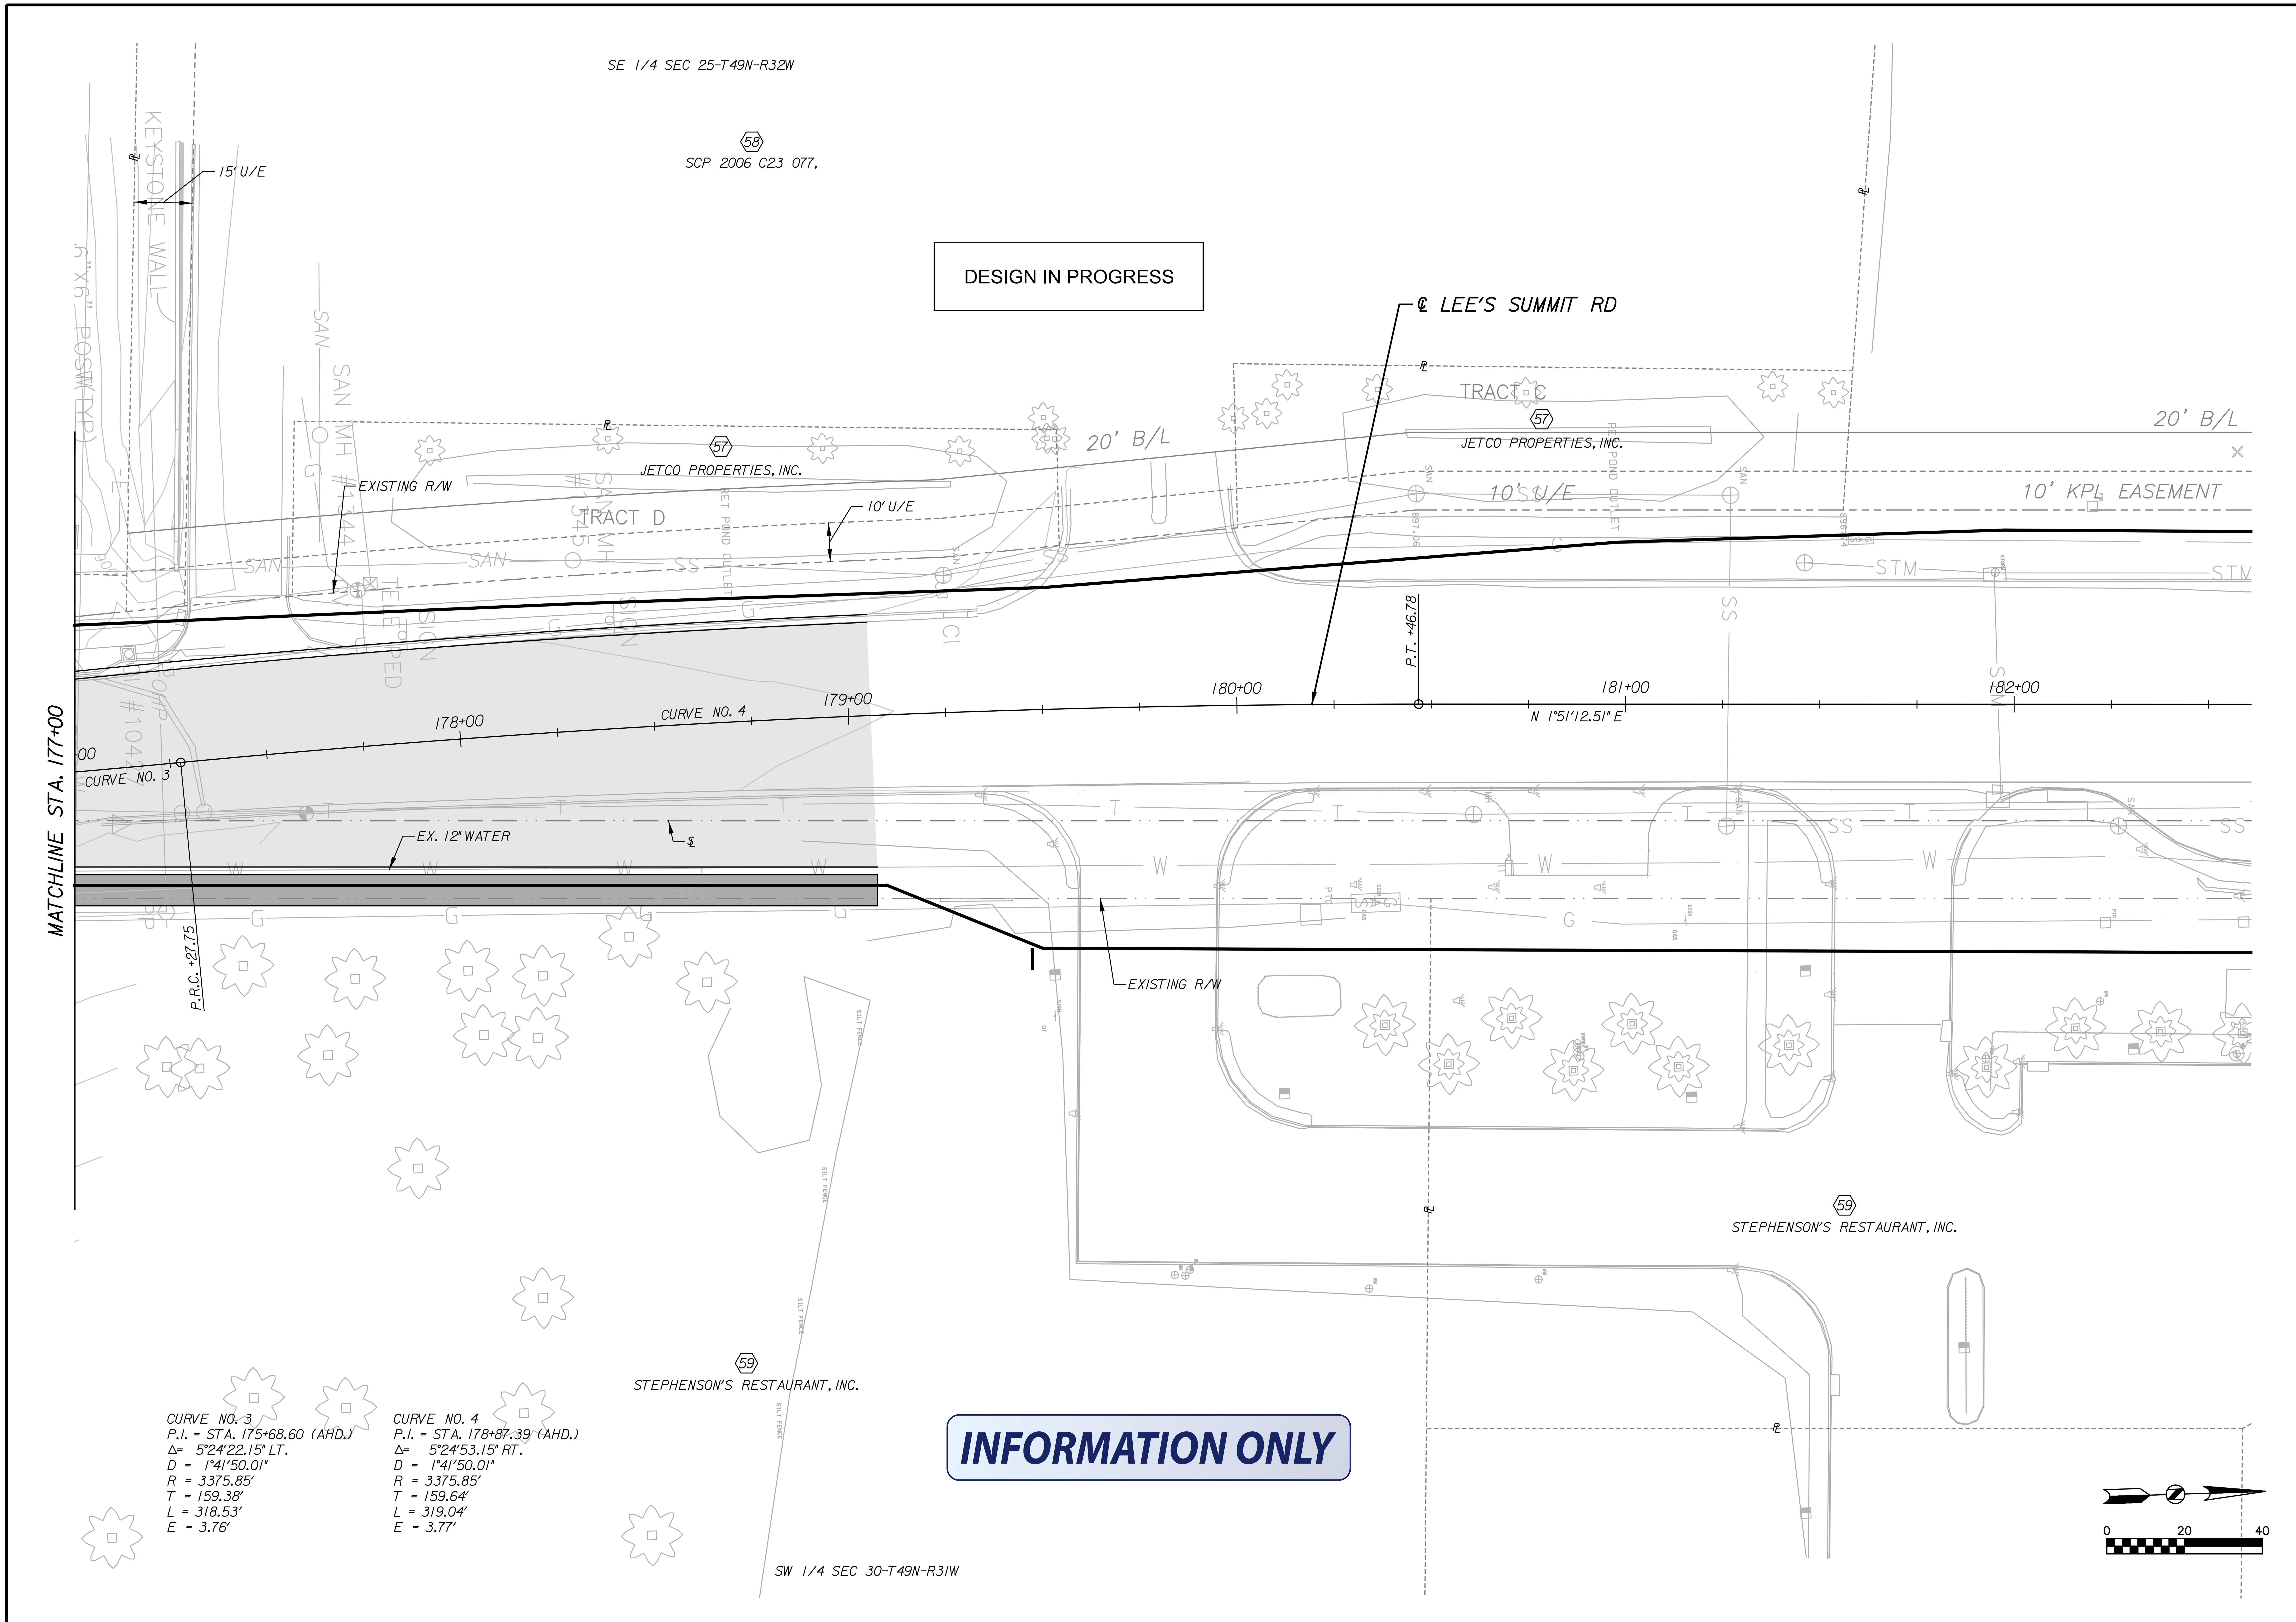

REVISIONS:

MARK	DATE	DESCRIPTION

THIS MEDIA SHOULD NOT BE CONSIDERED A CERTIFIED DOCUMENT.

PRELIMINARY NOT FOR CONSTRUCTION

PREPARED BY:

HNTB

LEES SUMMIT ROAD
FEDERAL AID PROJECT NO. STP-3301 (454)

LEE'S SUMMIT RD PLAN
STA. 177+00 TO STA. 182+60

PROJ. NO: 49917
DATE: MAR. 2013
DESIGNED BY: LBM
DRAWN BY: RAM
CHECKED BY: LBM

SHEET NO.
52 OF 225